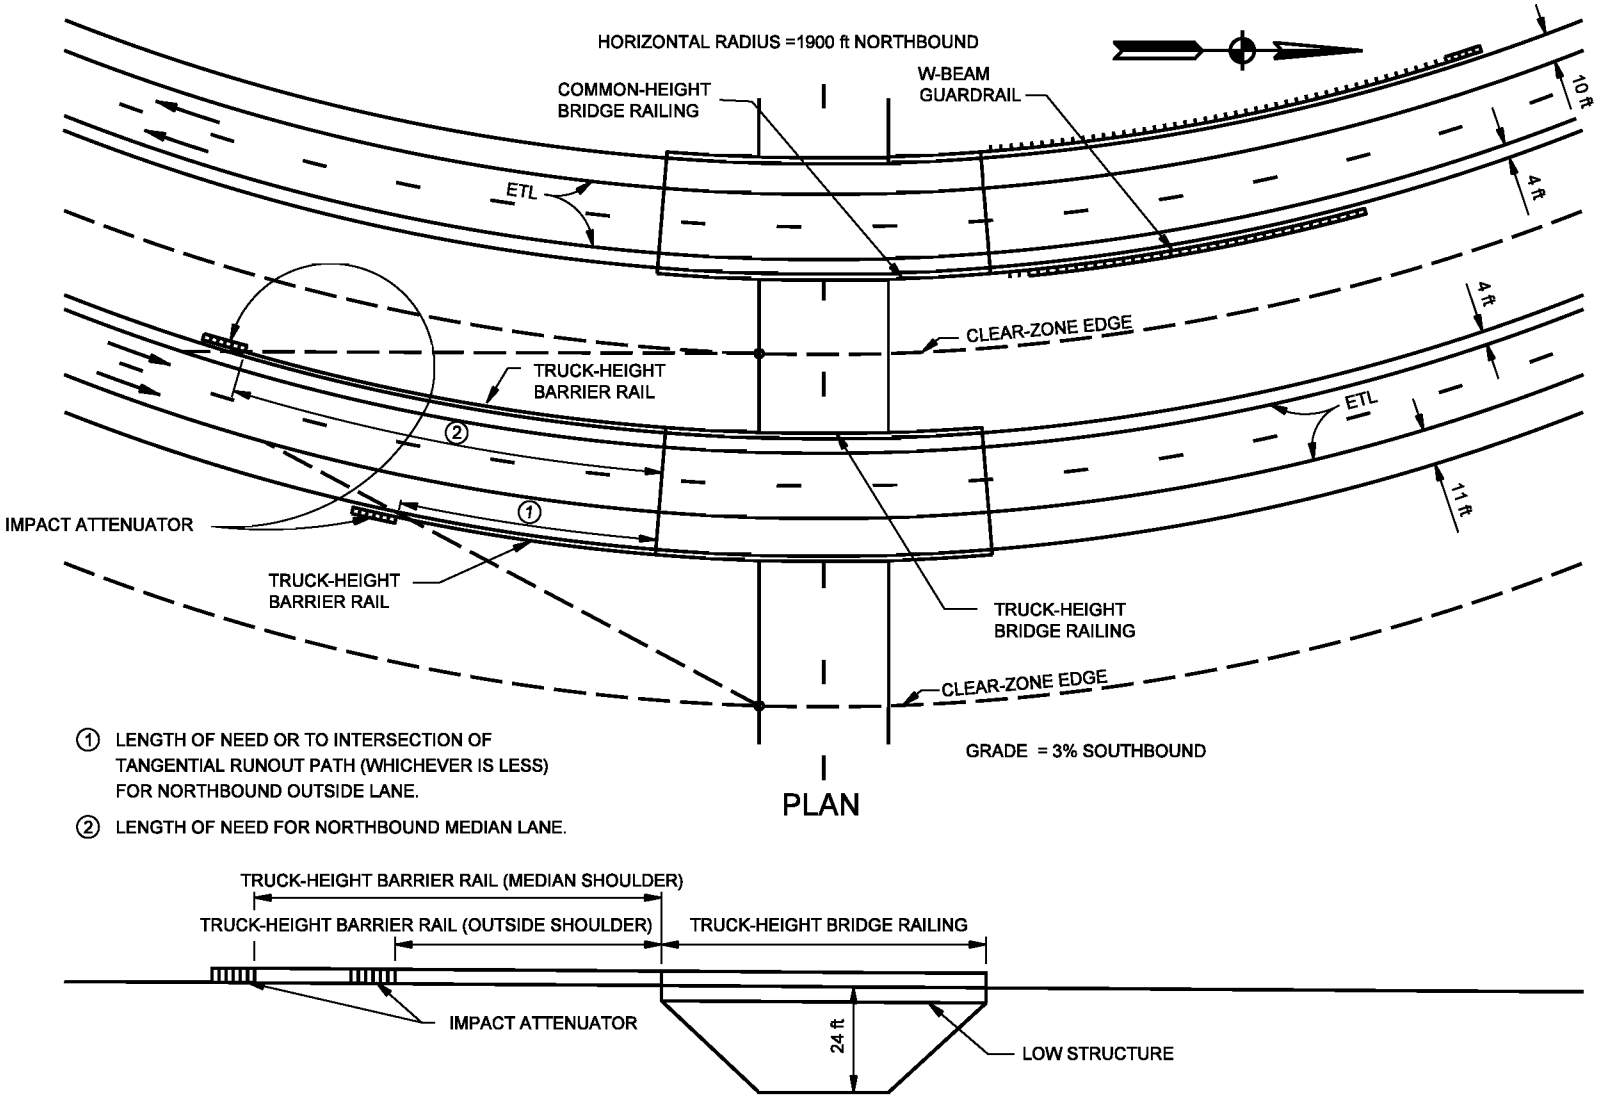

ELEVATION - NORTHBOUND LANES
TRUCK-HEIGHT CONCRETE MEDIAN-BARRIER
EXAMPLE 49-6.1

Figure 49-6E