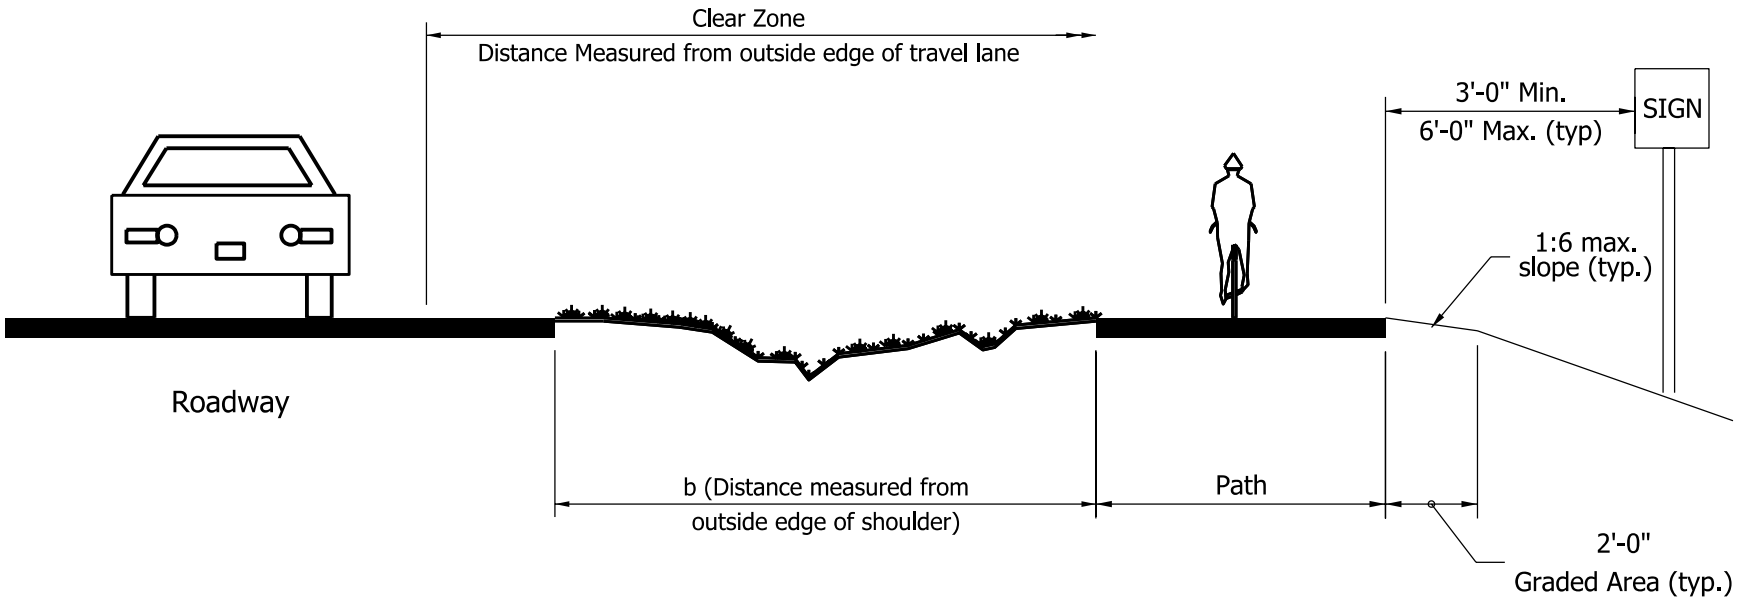


SHARED-USE-PATH SEPARATION FROM ROADWAY WITH NO CURB

Figure 51-7C