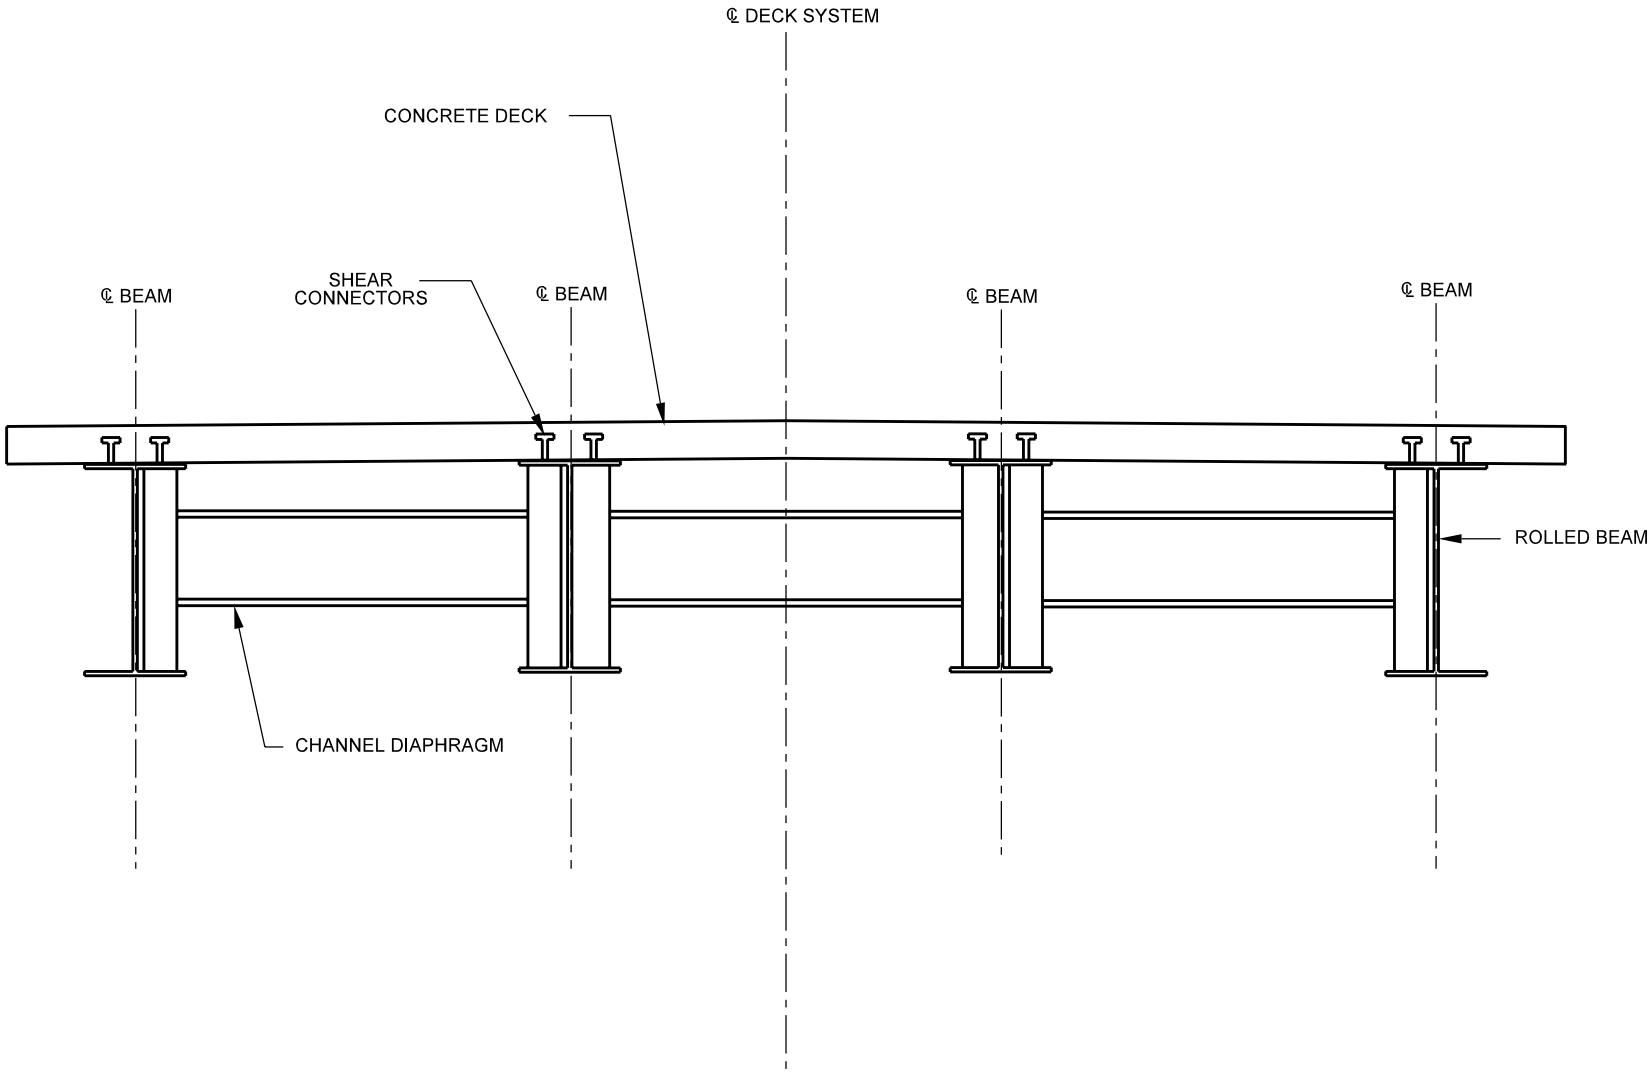


TYPICAL CROSS SECTION WITH COMPOSITE, STEEL ROLLED BEAMS (Type I)

Figure 59-3S