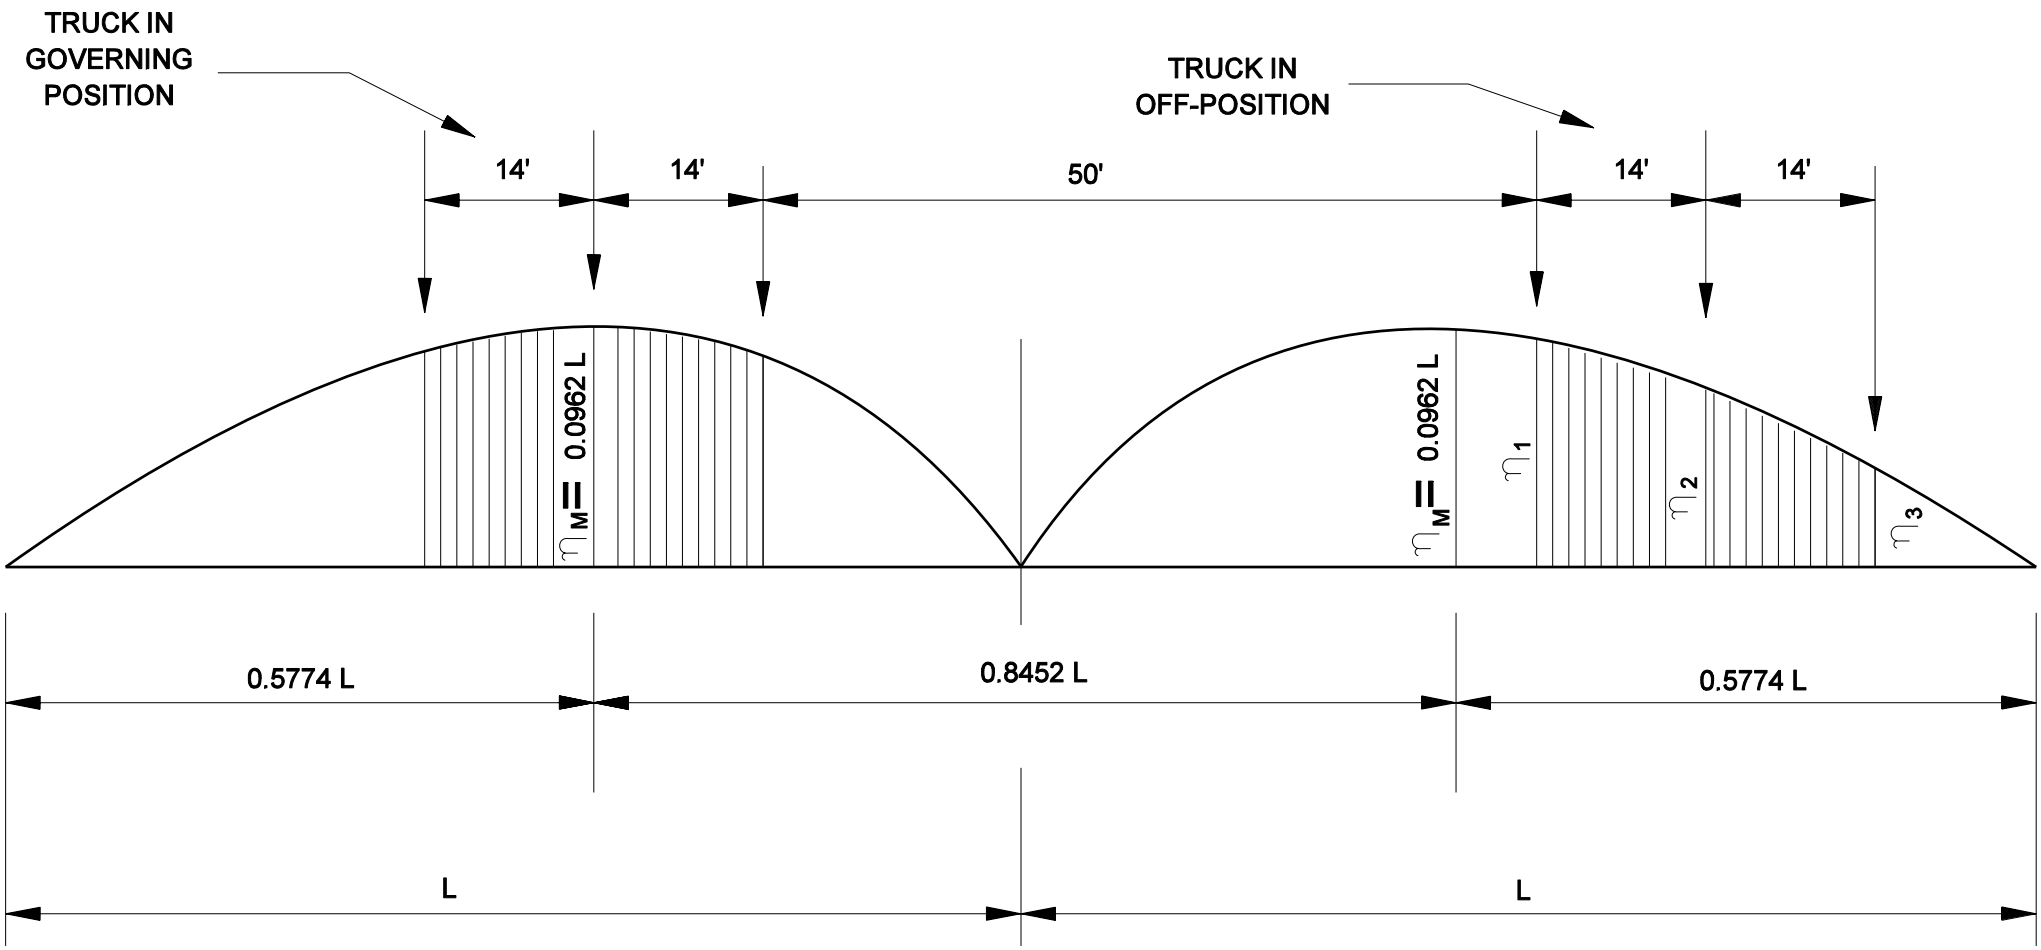

TWO-SPAN CONTINUOUS BEAM (L < 90 ft)

Figure 60-5A