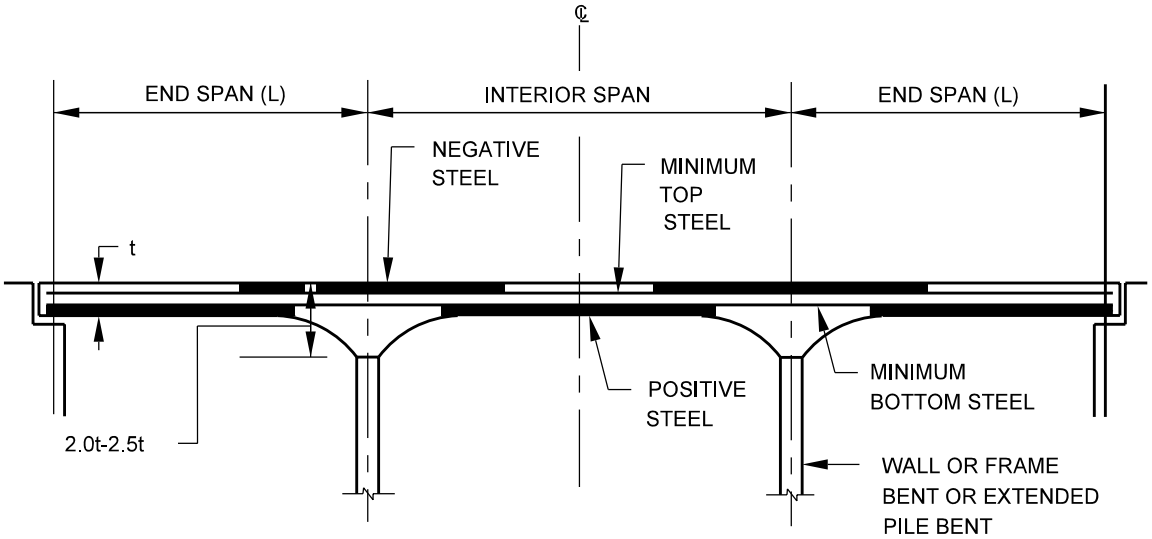

ELEVATION

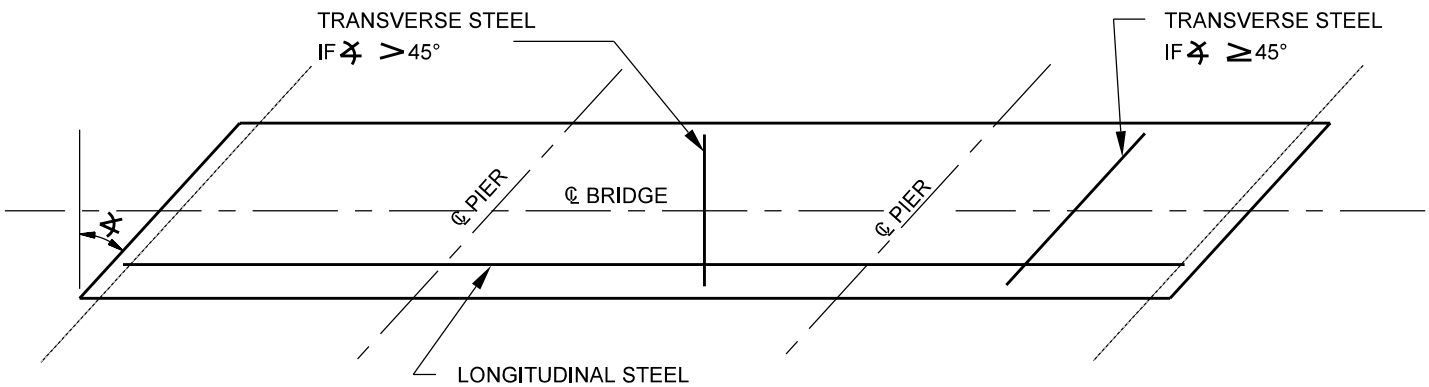

PLAN

RECTANGULAR, SKEWED AND/OR CURVED LAYOUT

TYPICAL REINFORCED CONCRETE SLAB SUPERSTRUCTURE

Figure 62-3C