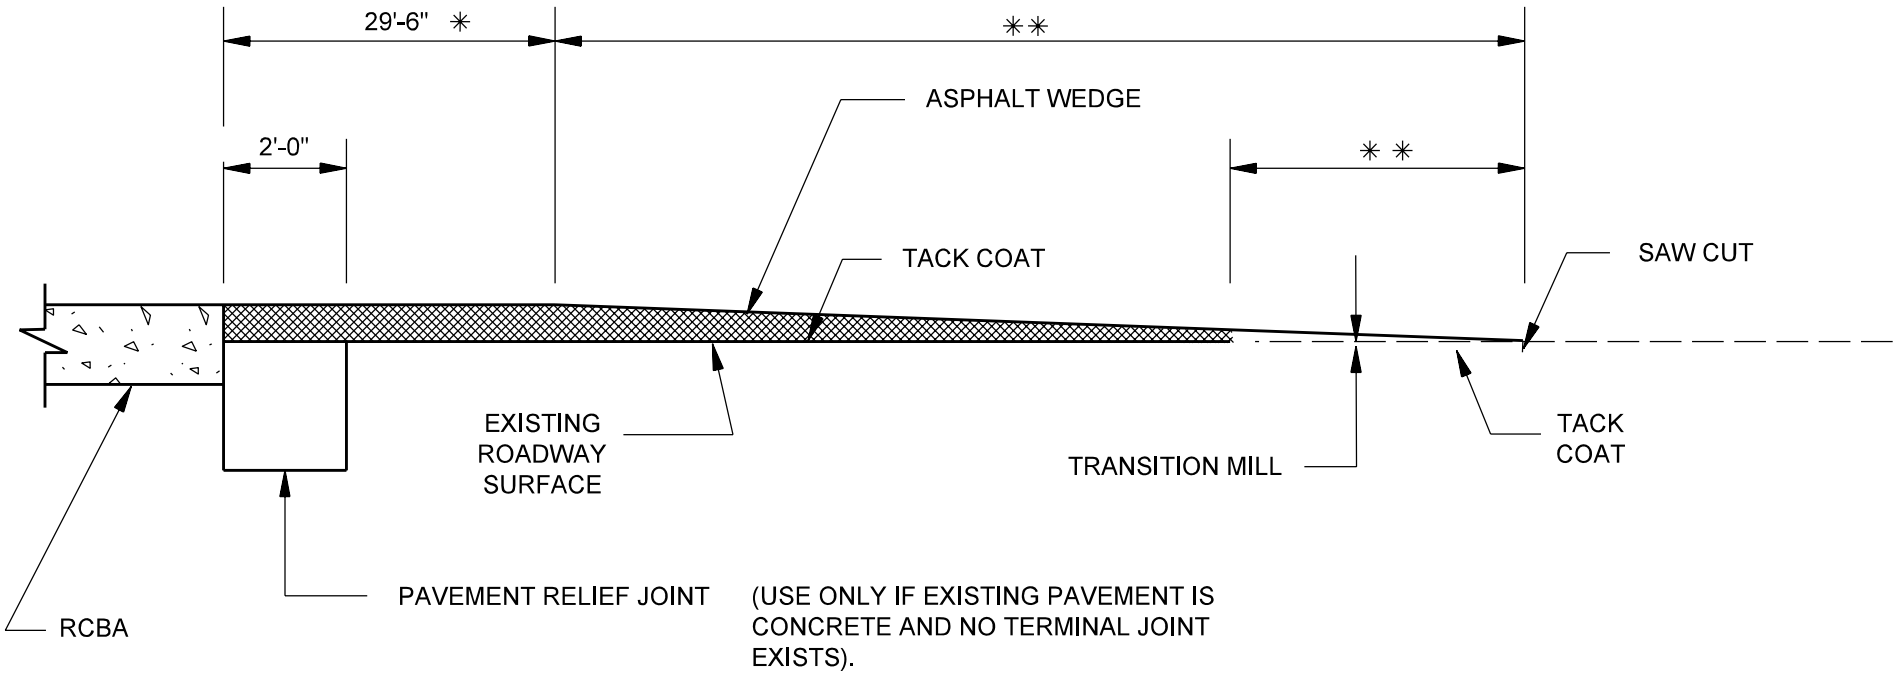

✳ WEDGE TO BE A CONTINUATION OF BRIDGE DECK PROFILE.
✳✳ TAPER AND MILLING LIMITS PER STANDARD DRAWING 402-TMPT-01.

ASPHALT WEDGE DETAIL

Figure 72-3B