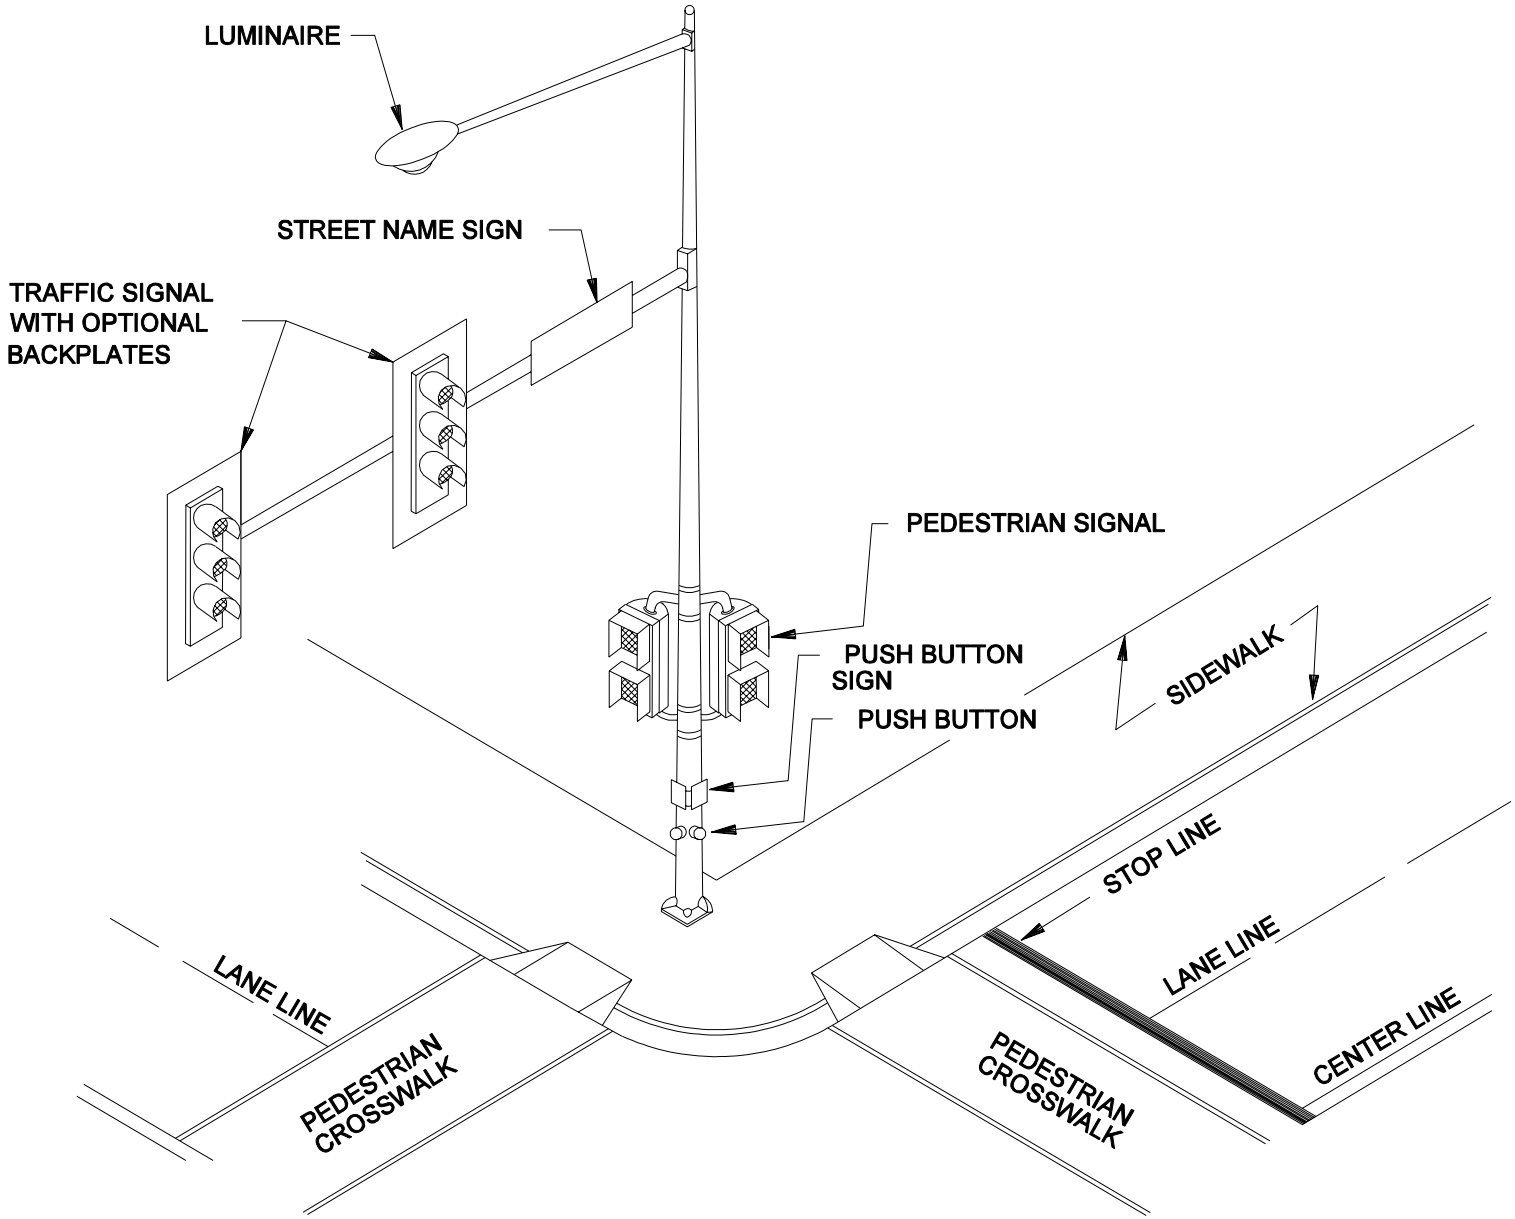

COMBINATION SIGNAL-LUMINAIRE POLE

Figure 77-4F