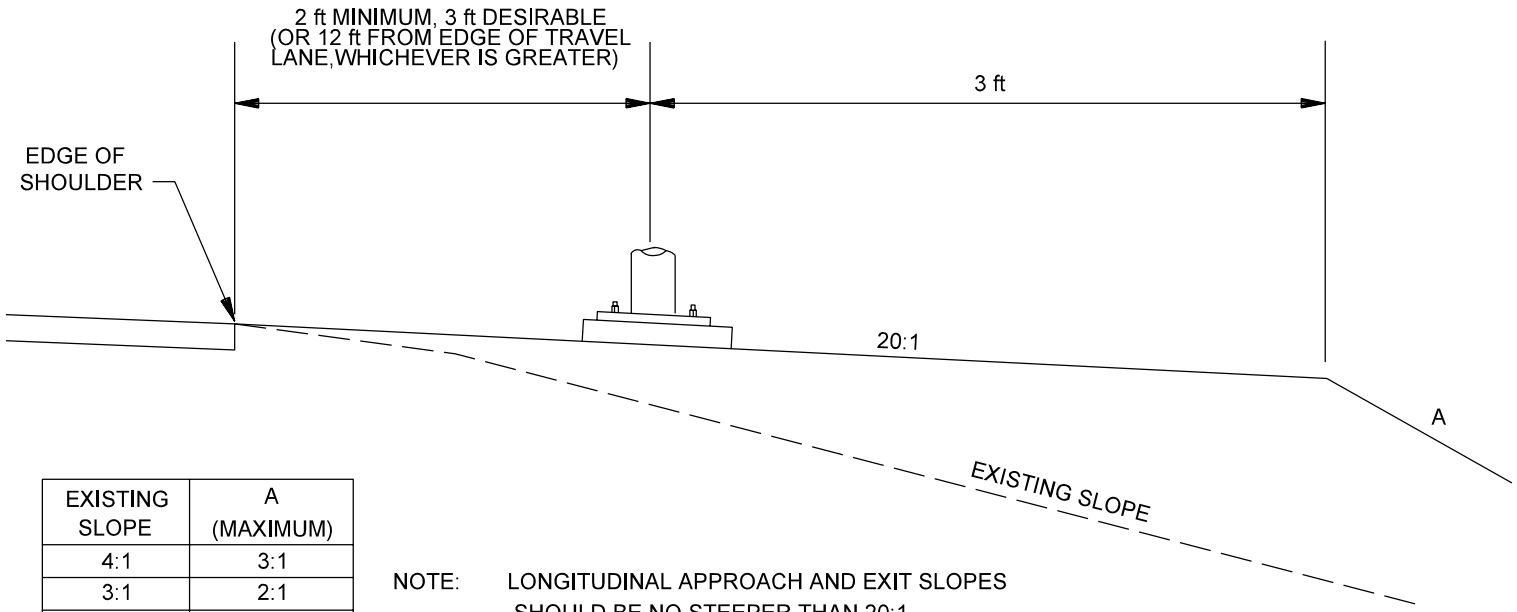

EXISTING SLOPE	A (MAXIMUM)
4:1	3:1
3:1	2:1
2:1	1.5:1

NOTE: LONGITUDINAL APPROACH AND EXIT SLOPES SHOULD BE NO STEEPER THAN 20:1

LIGHT STANDARD TREATMENT
(Fill Slope 4:1 or Steeper)

Figure 78-6L