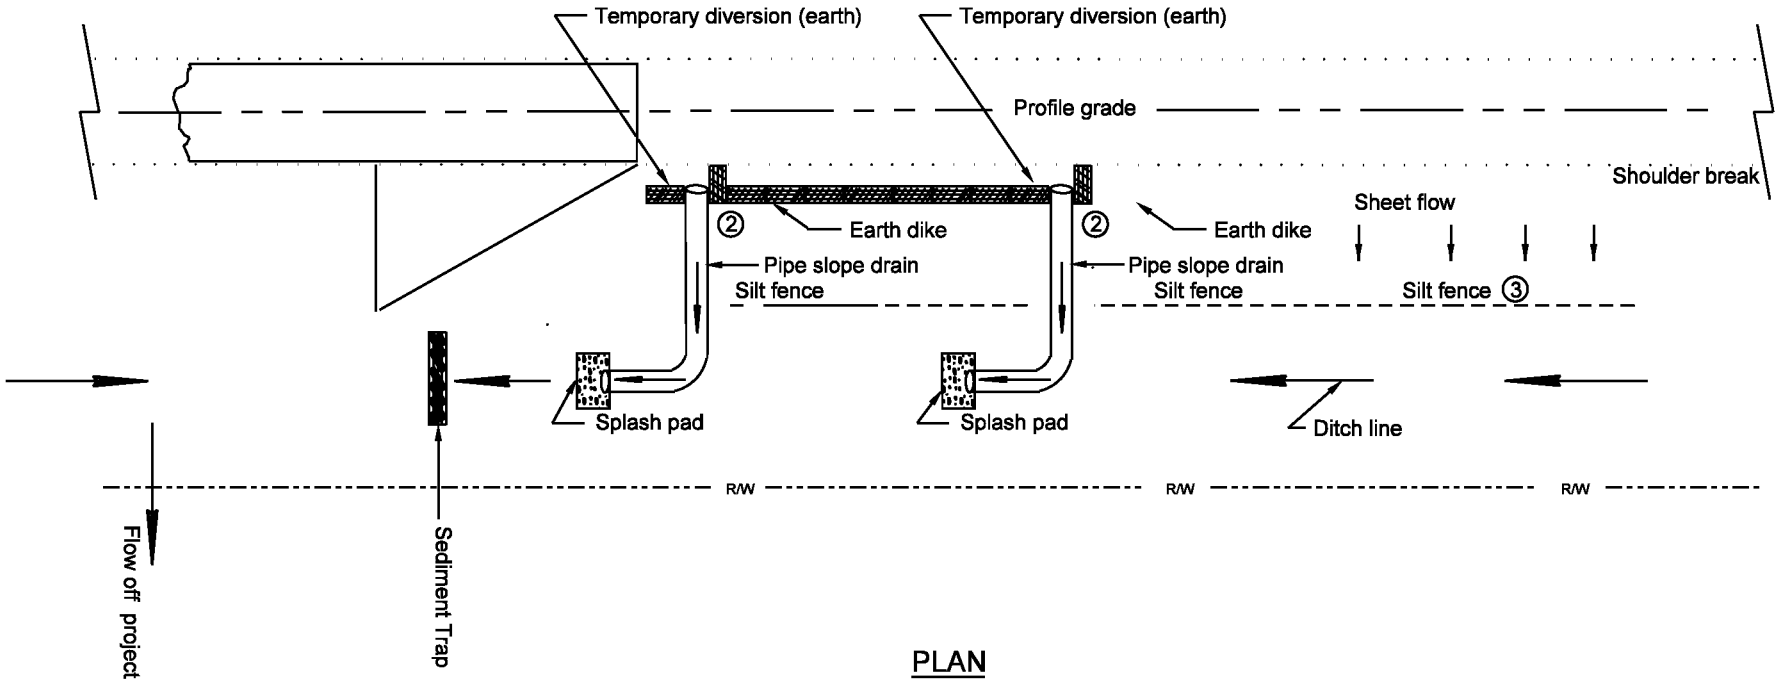

PLAN

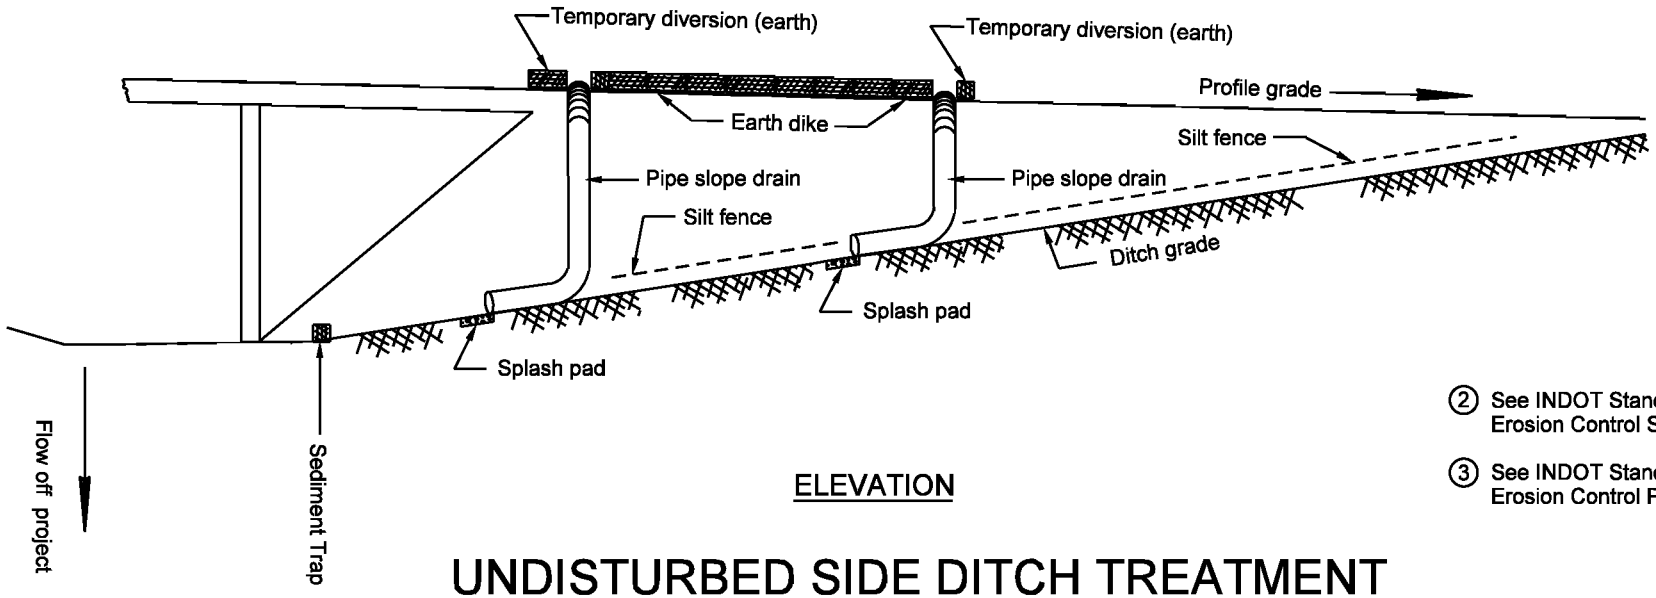

ELEVATION

② See INDOT Standard Drawings Temporary Erosion Control Slope series.

③ See INDOT Standard Drawings Temporary Erosion Control Perimeter series.

UNDISTURBED SIDE DITCH TREATMENT

Figure 37-3M