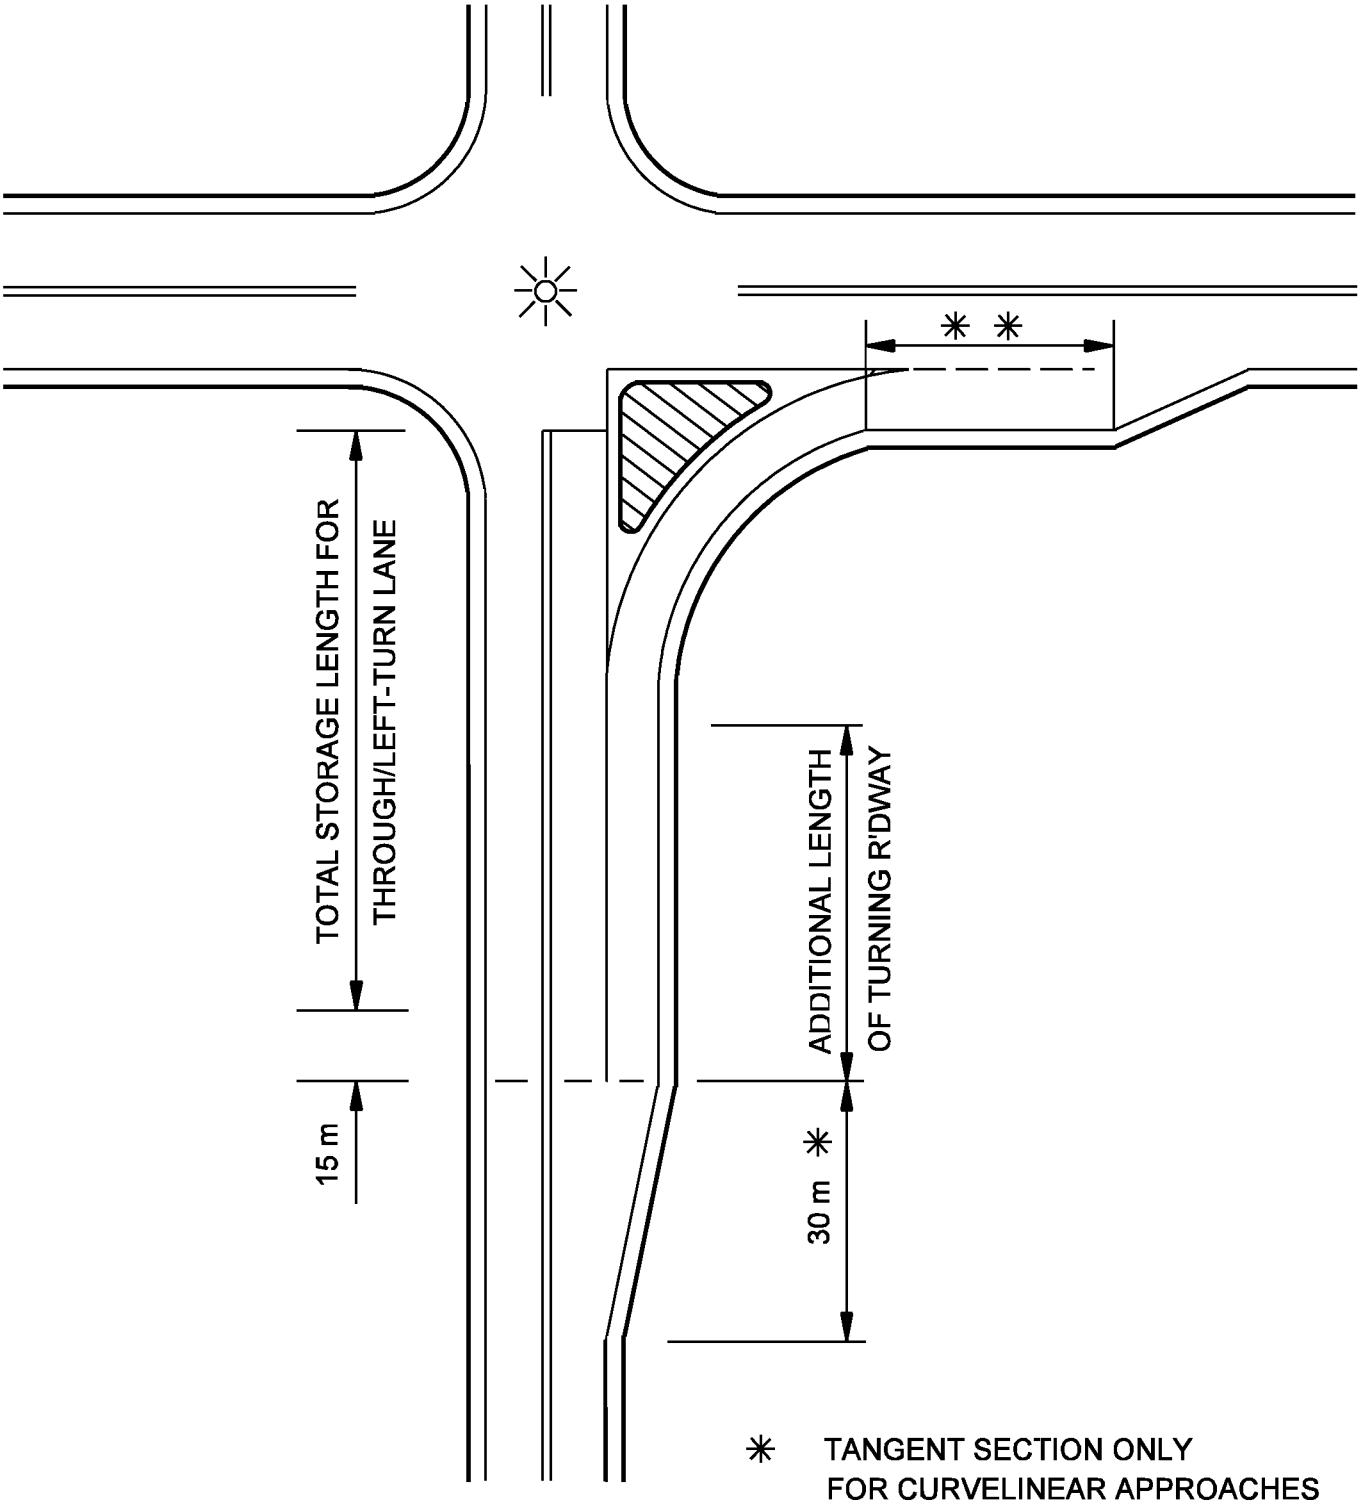

✳ TANGENT SECTION ONLY
FOR CURVELINEAR APPROACHES
SEE SECTION 46-4.02(O2)

✳ ✳ SEE SECTION 46-3.02(O5)

ADDITIONAL LENGTH OF TURNING ROADWAY
(Signalized Intersection)

Figure 46-3G