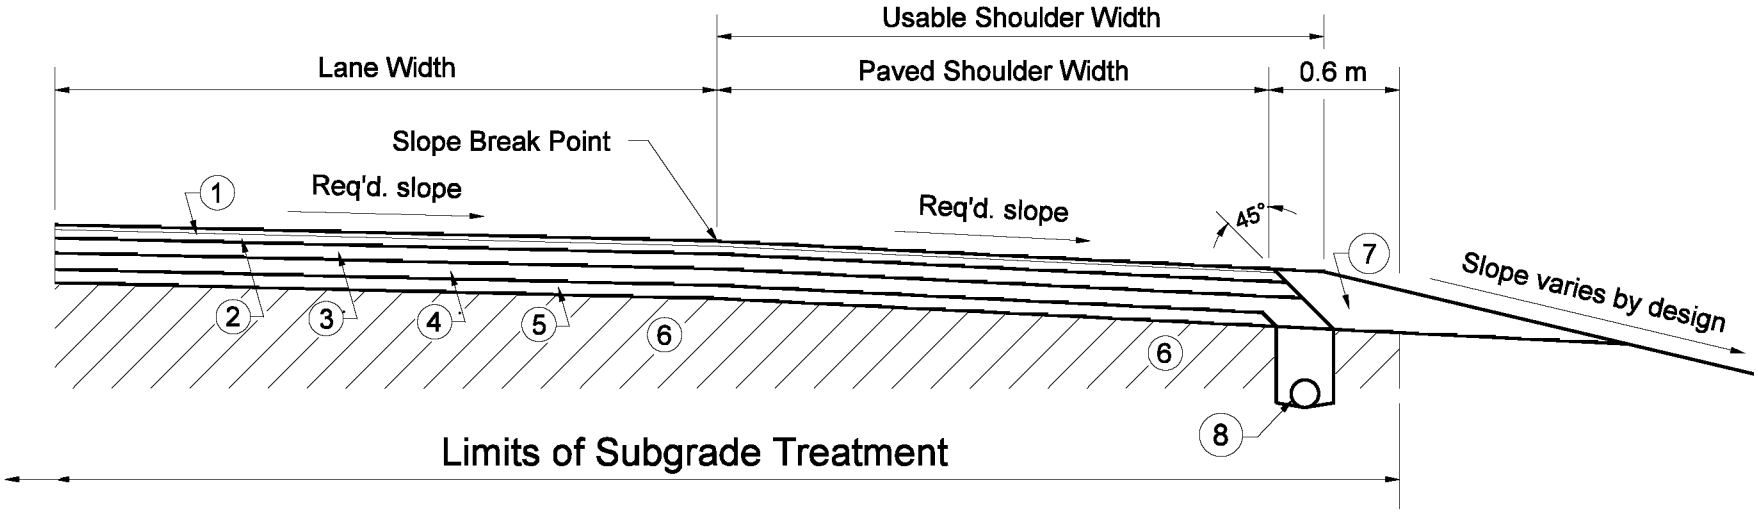

* All Pavement, Including All Shoulders

1. 90 kg/m² HMA Surface 9.5 mm
2. 150 kg/m² HMA Intermediate 19.0 mm
3. 240 kg/m² Minimum HMA Base 25.0 mm
4. ** 250 kg/m² QC/QA-HMA Intermediate OG25.0 mm
5. 240 kg/m² HMA Base 25.0 mm
6. Subgrade Treatment
7. Variable-Depth Compacted Aggregate, No. 53
8. Pipe, Type 4, Circular, 150 mm

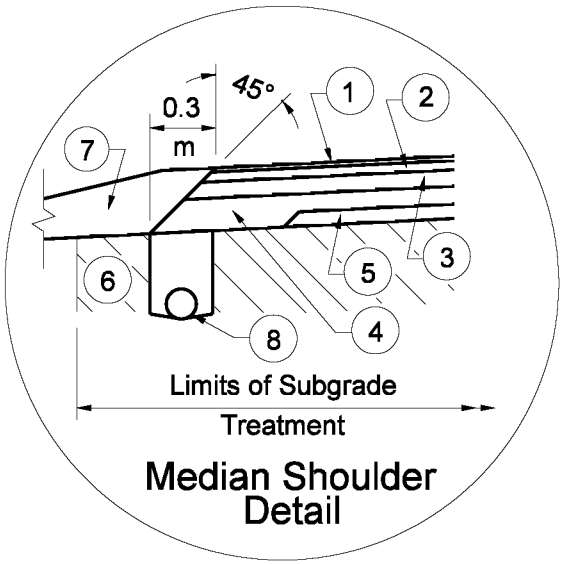

Median Shoulder Detail

* Open graded mixtures OG19.0 mm or OG25.0 mm should be QC/QA-HMA, 5, 76. For all other mixtures, see Section 52-9.02 to determine the appropriate HMA mixture designation.

** Where underdrains are not required, Intermediate OG25.0 mm mix should be replaced with HMA Base 25.0 mm, minimum 270 kg/m².

FULL DEPTH HMA PAVEMENT,

≥ 30 MILLION ESALs

Figure 52-13A