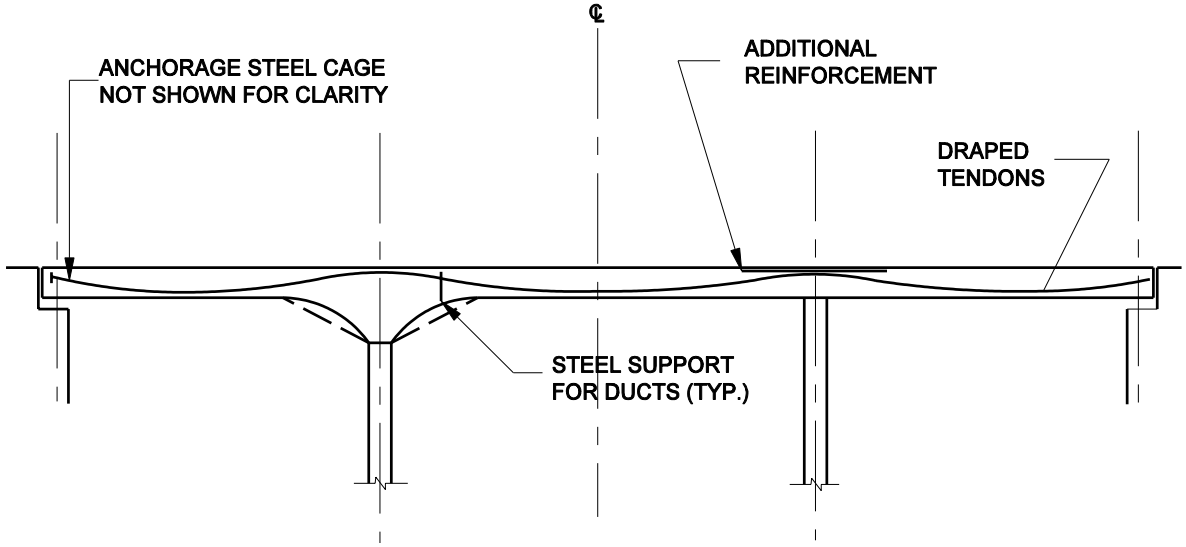

ELEVATION

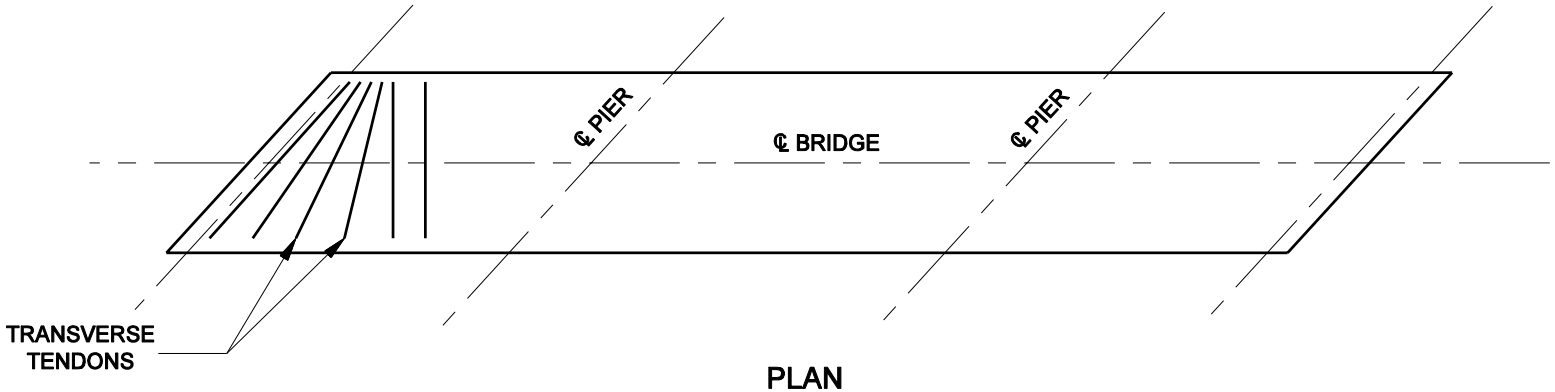

PLAN

RECTANGULAR, SKEWED AND/OR CURVED LAYOUT

TYPICAL POST-TENSIONED CONCRETE SLAB (Type "B")

Figure 59-3F