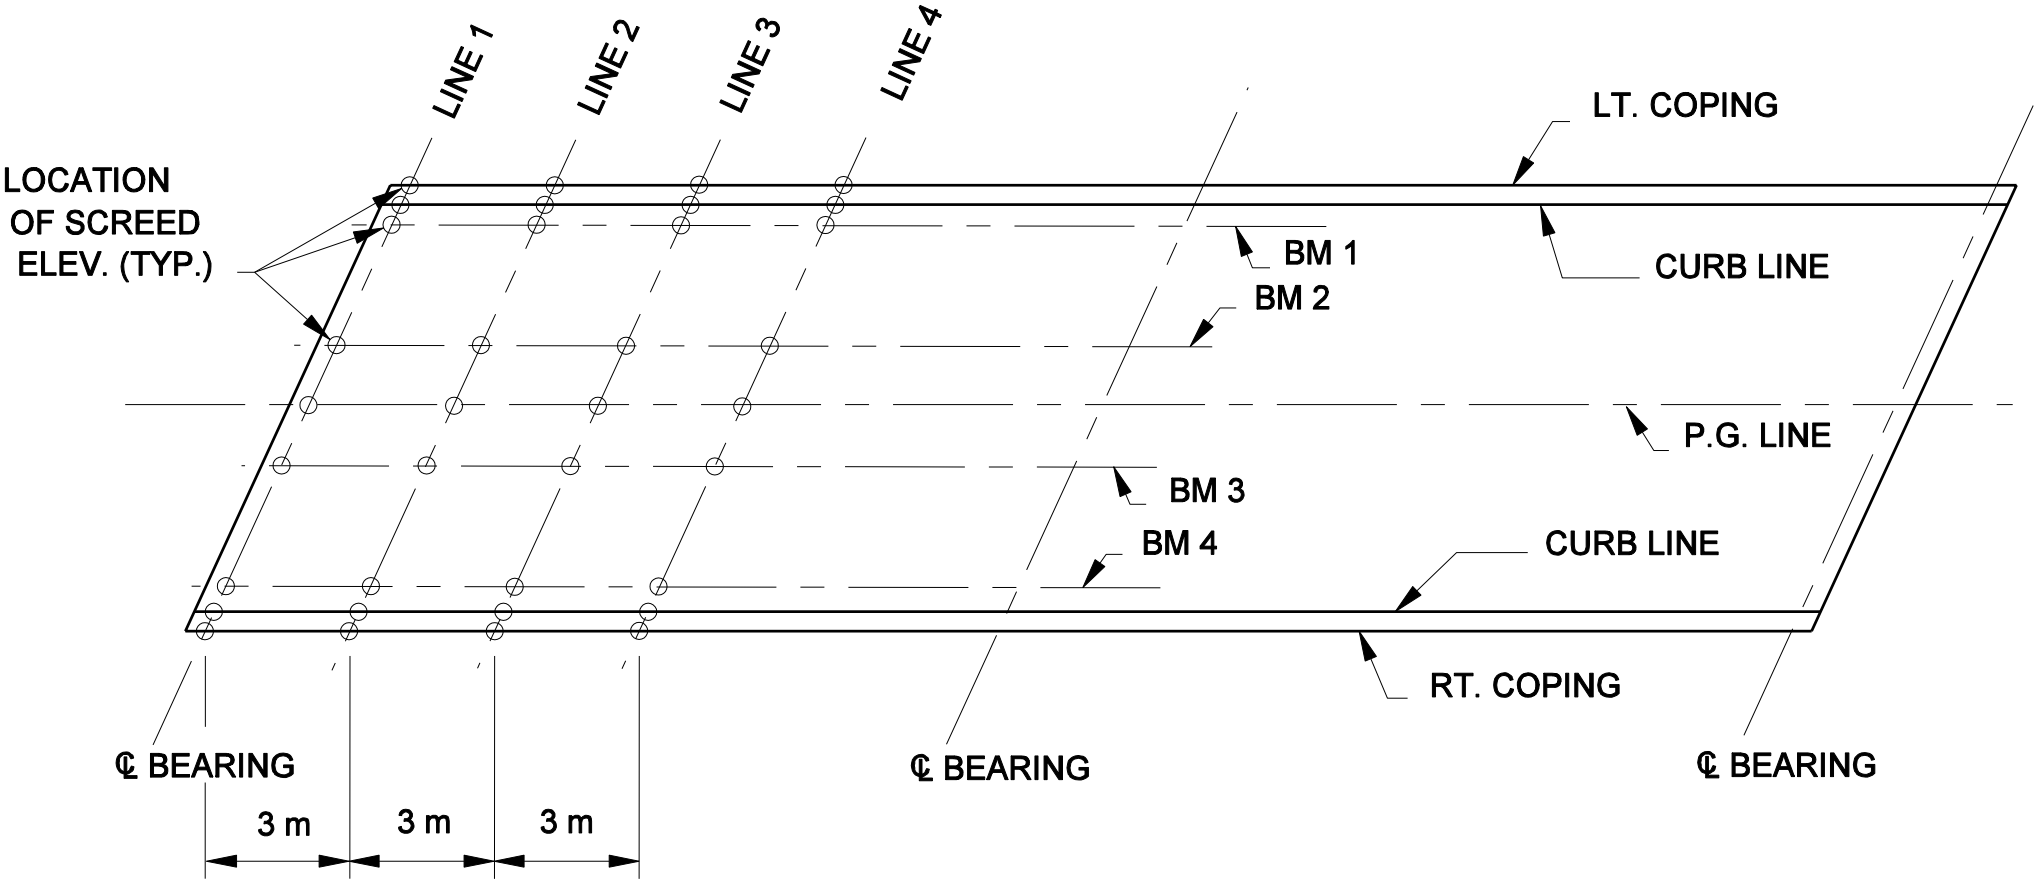

Note: 3.0-m spacing pattern may begin at left support or may be centered in span.

PLAN OF SCREEDS

Figure 61-4A