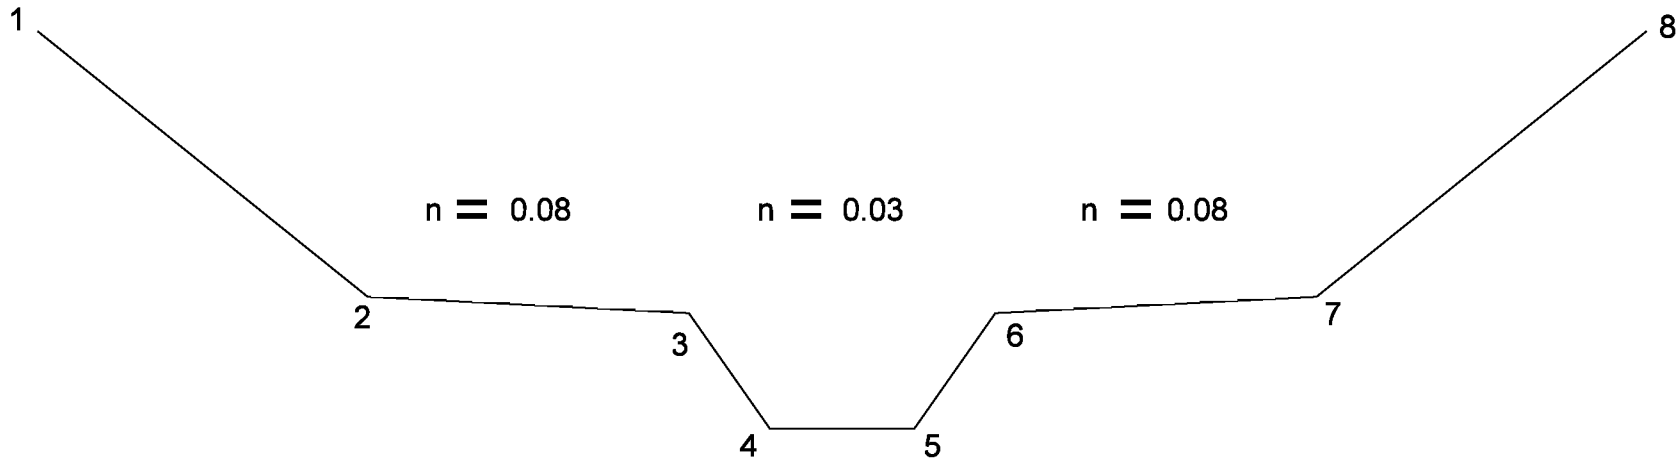

NOMOGRAPH DESIGN EXAMPLE DOWNSTREAM CHANNEL SECTION

Figure 31-7.2