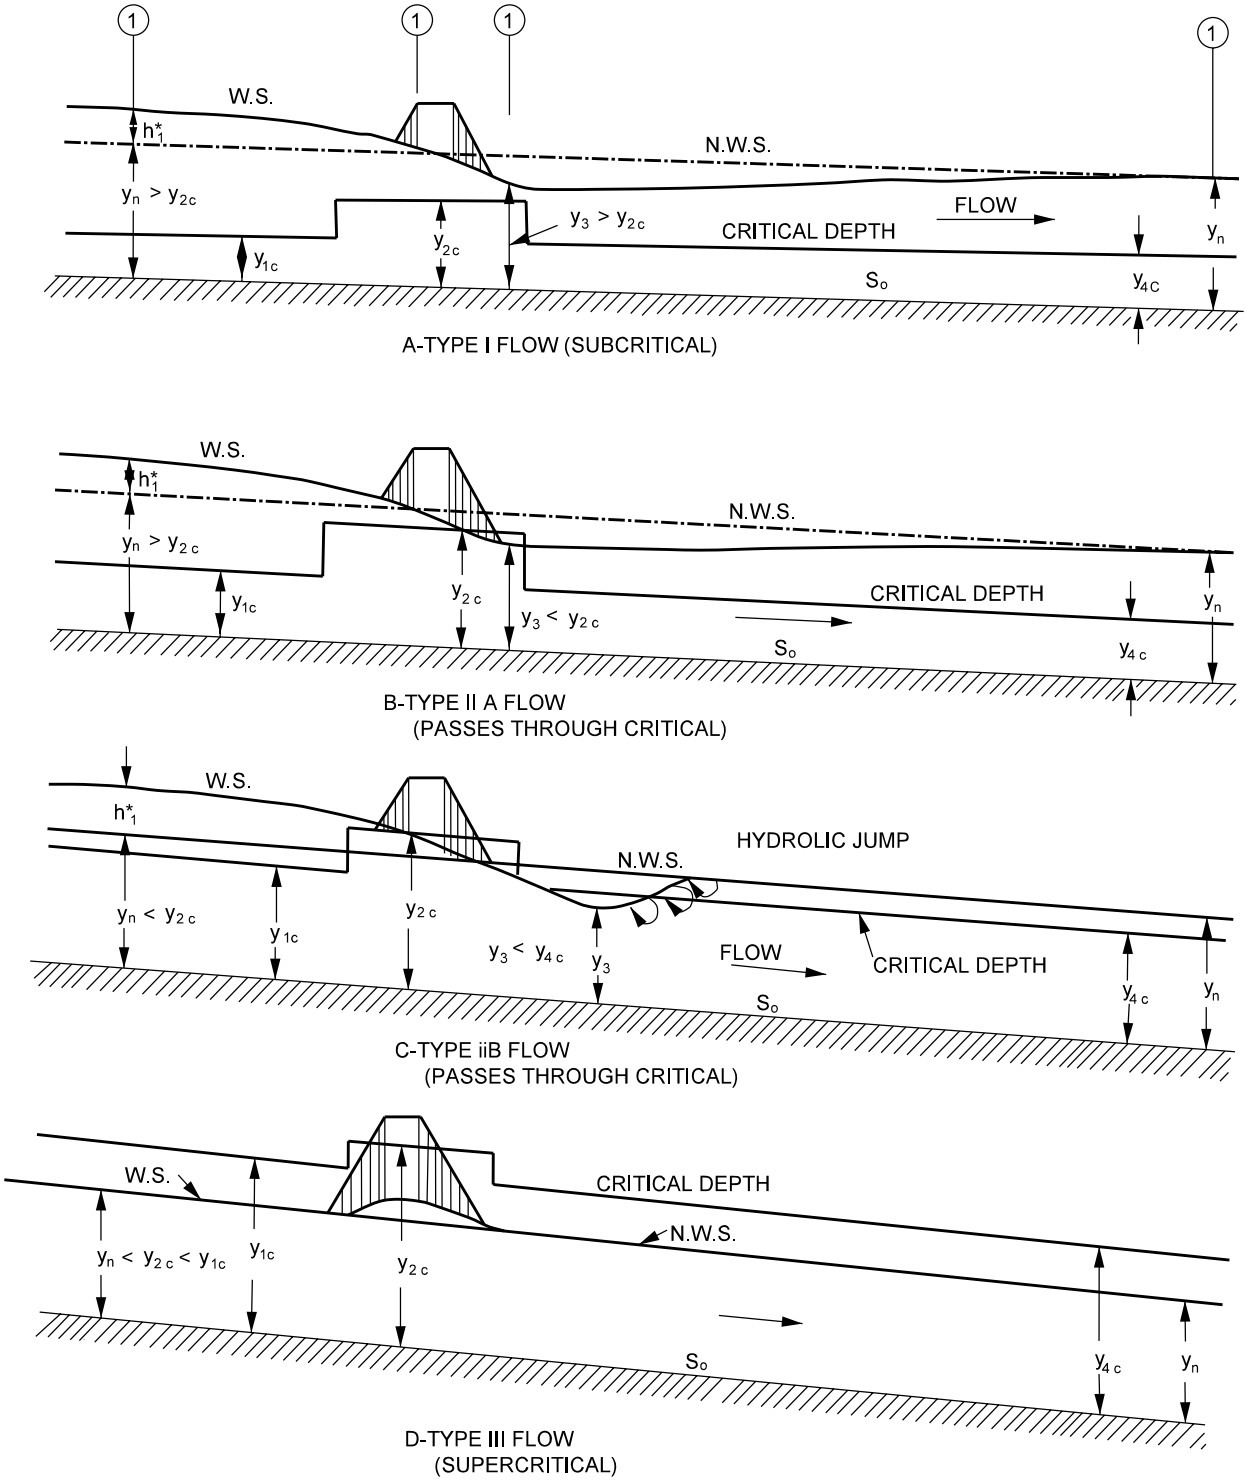

BRIDGE FLOW TYPES

Figure 32-4B