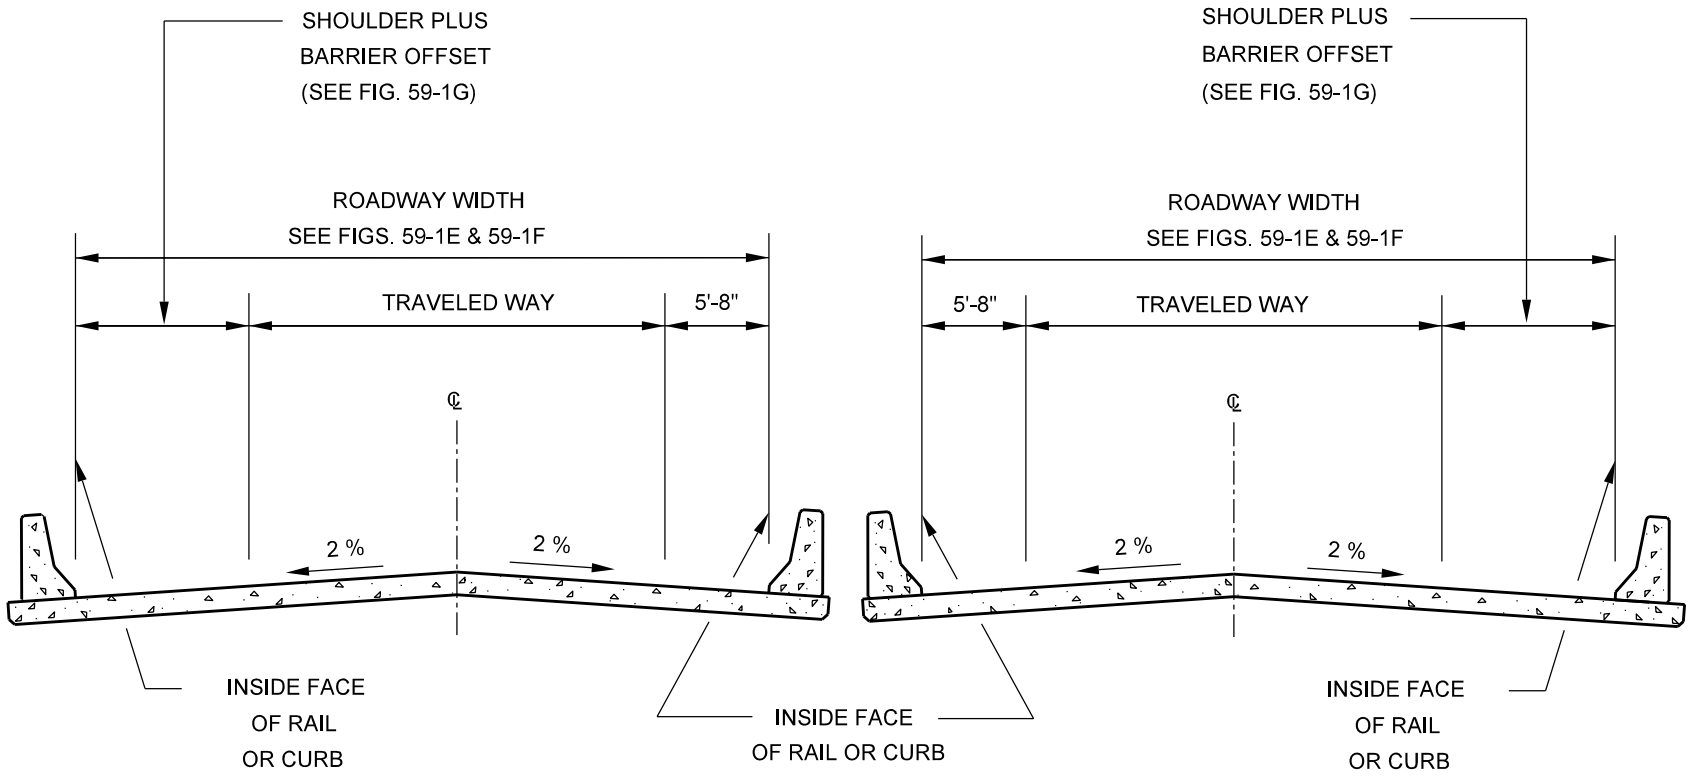

BRIDGE CROSS SECTION
(Twin Structures - Four Lanes)

Figure 59-1A