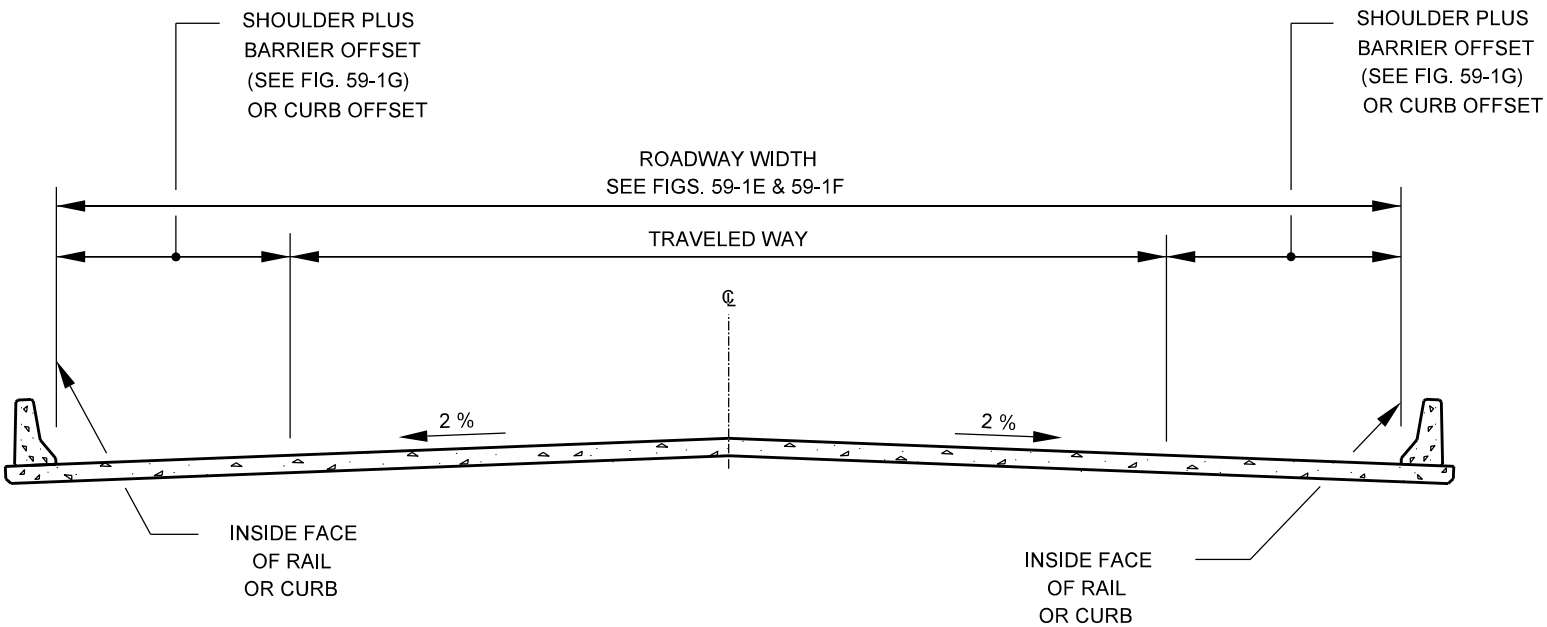

BRIDGE CROSS SECTION
(Two - Lane, Two - Way Highway)

Figure 59-1D