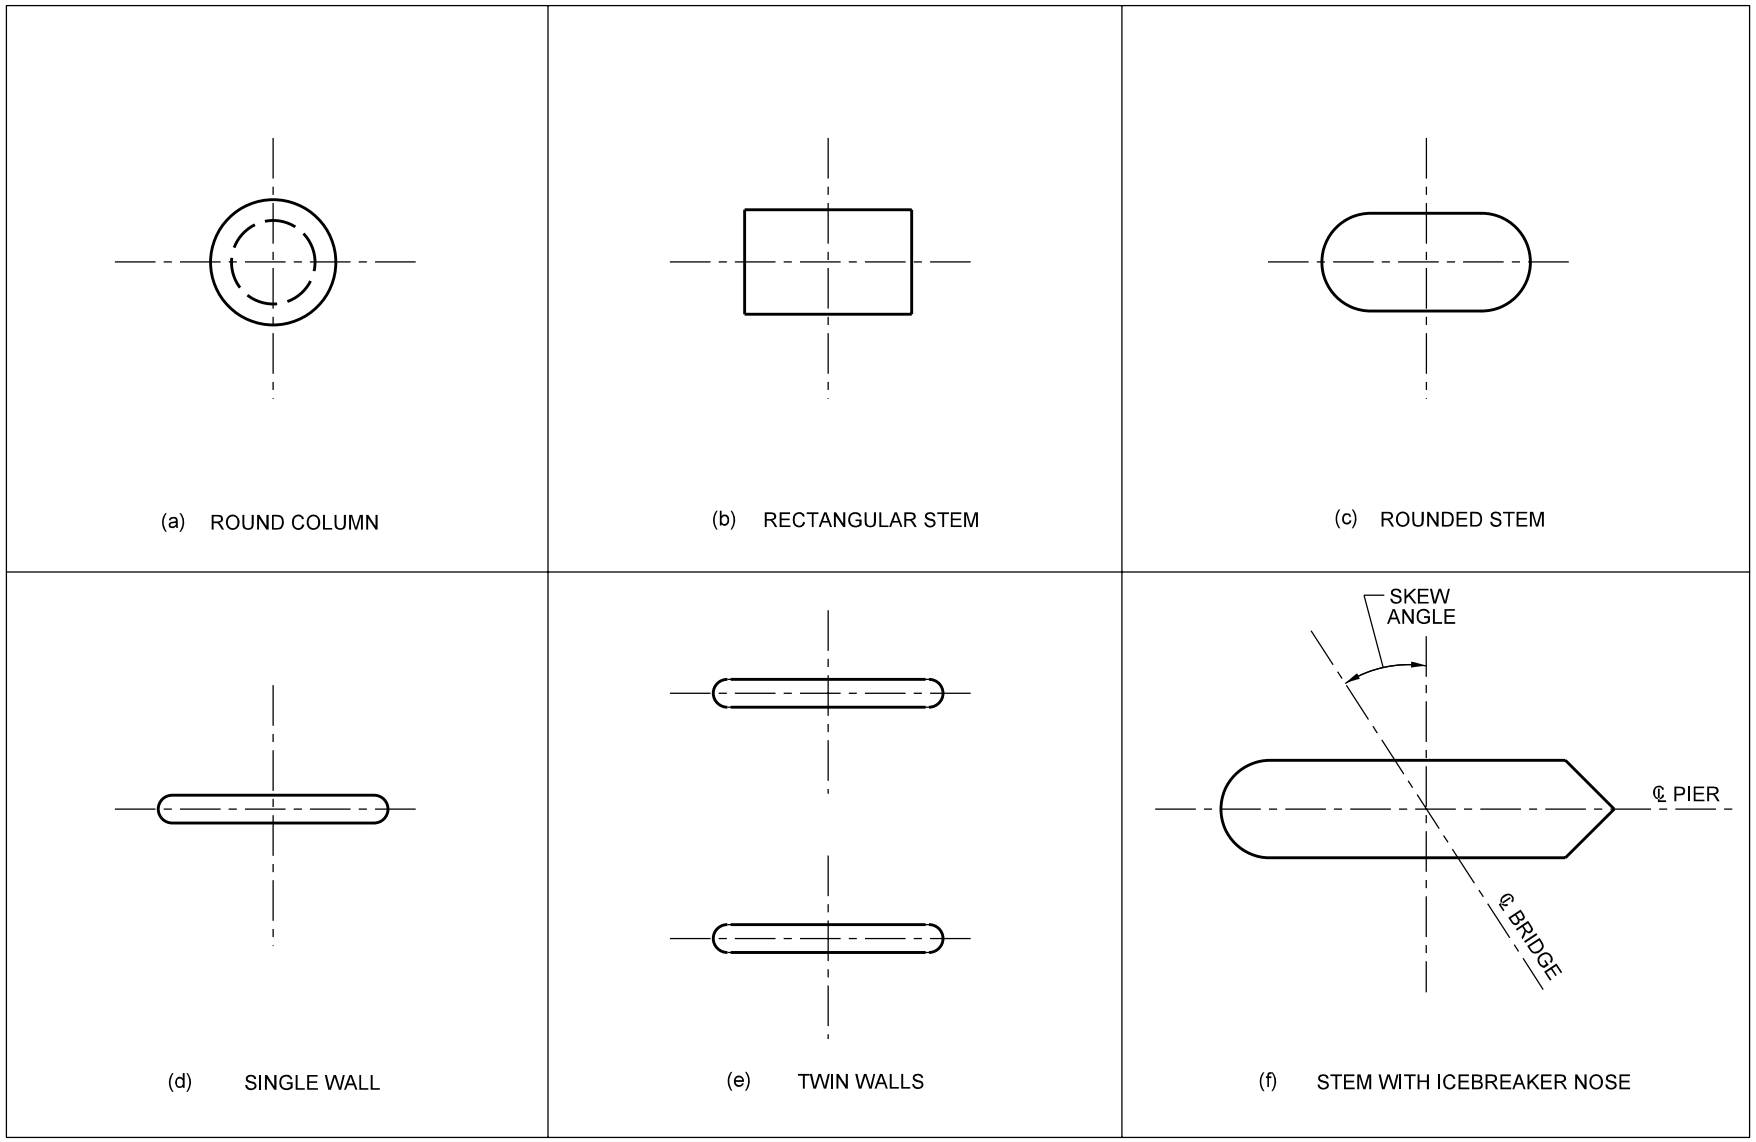

PIER STEAM AND COLUMN CONFIGURATION IN PLAN

Figure 59-2E