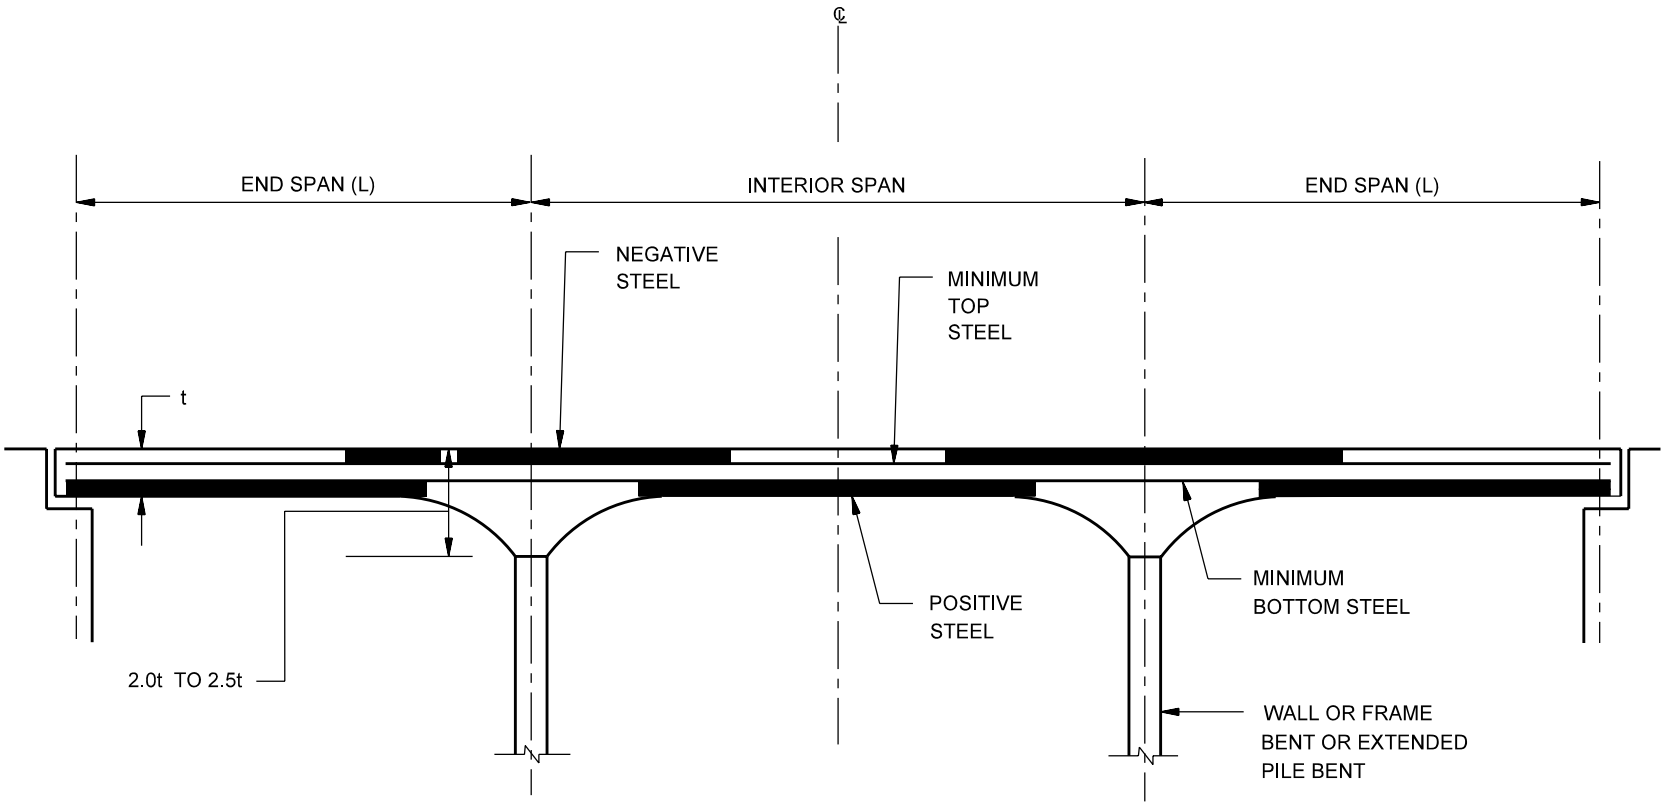

ELEVATION

TYPICAL REINFORCED CONCRETE SLAB DECK (Type "A")

Figure 59-3E