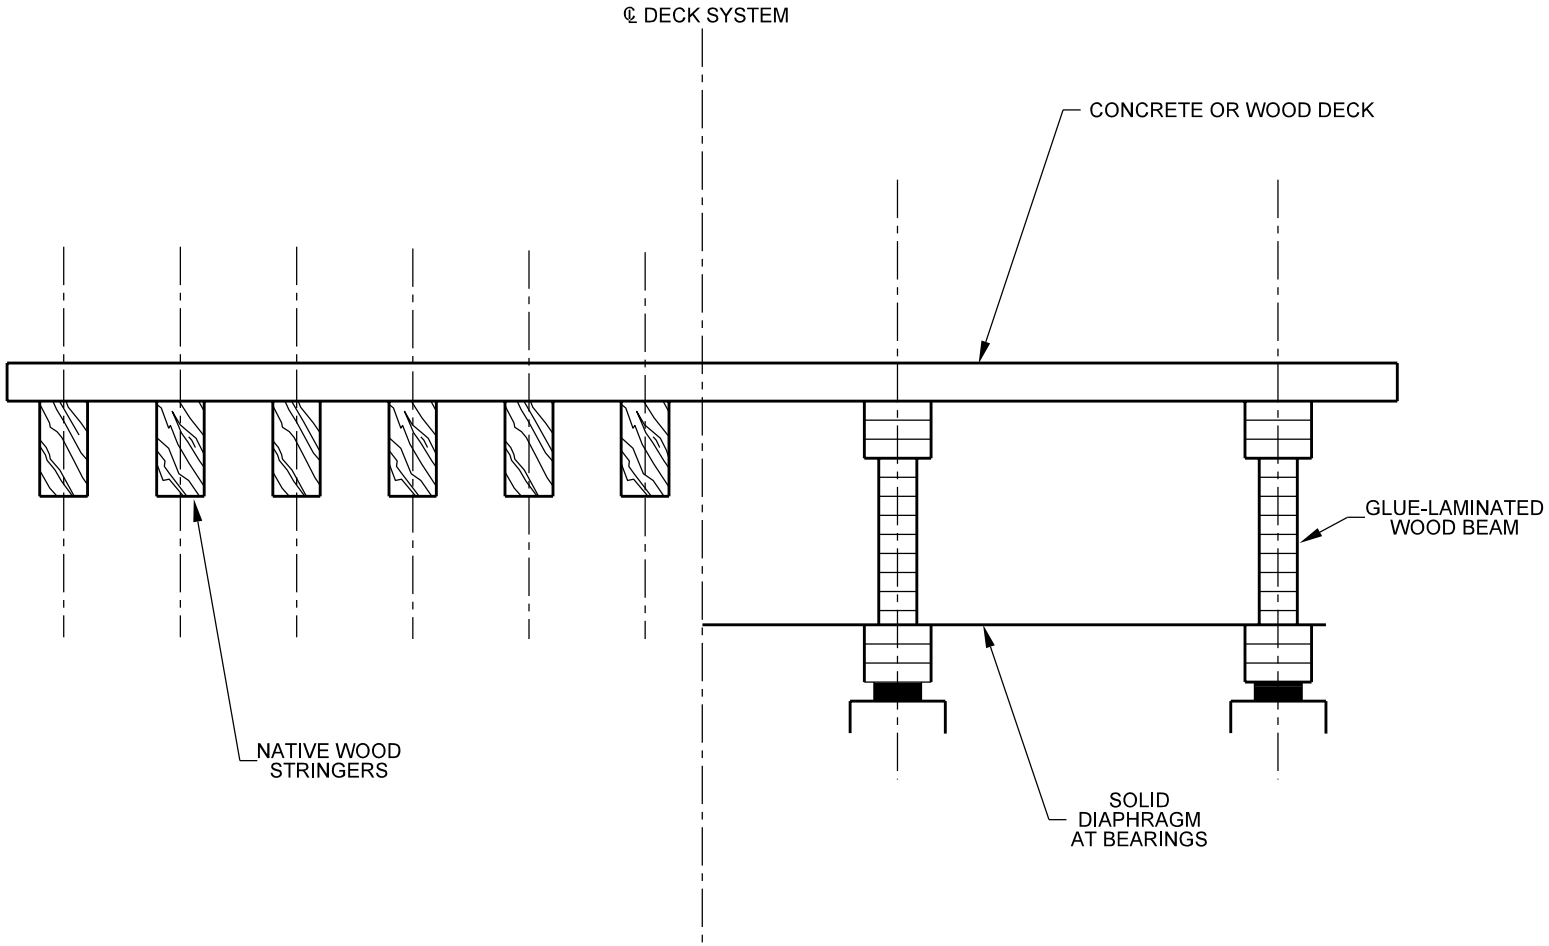

TYPICAL CROSS SECTION WITH WOOD BEAMS
(Type L3 and L4)

Figure 59-3W