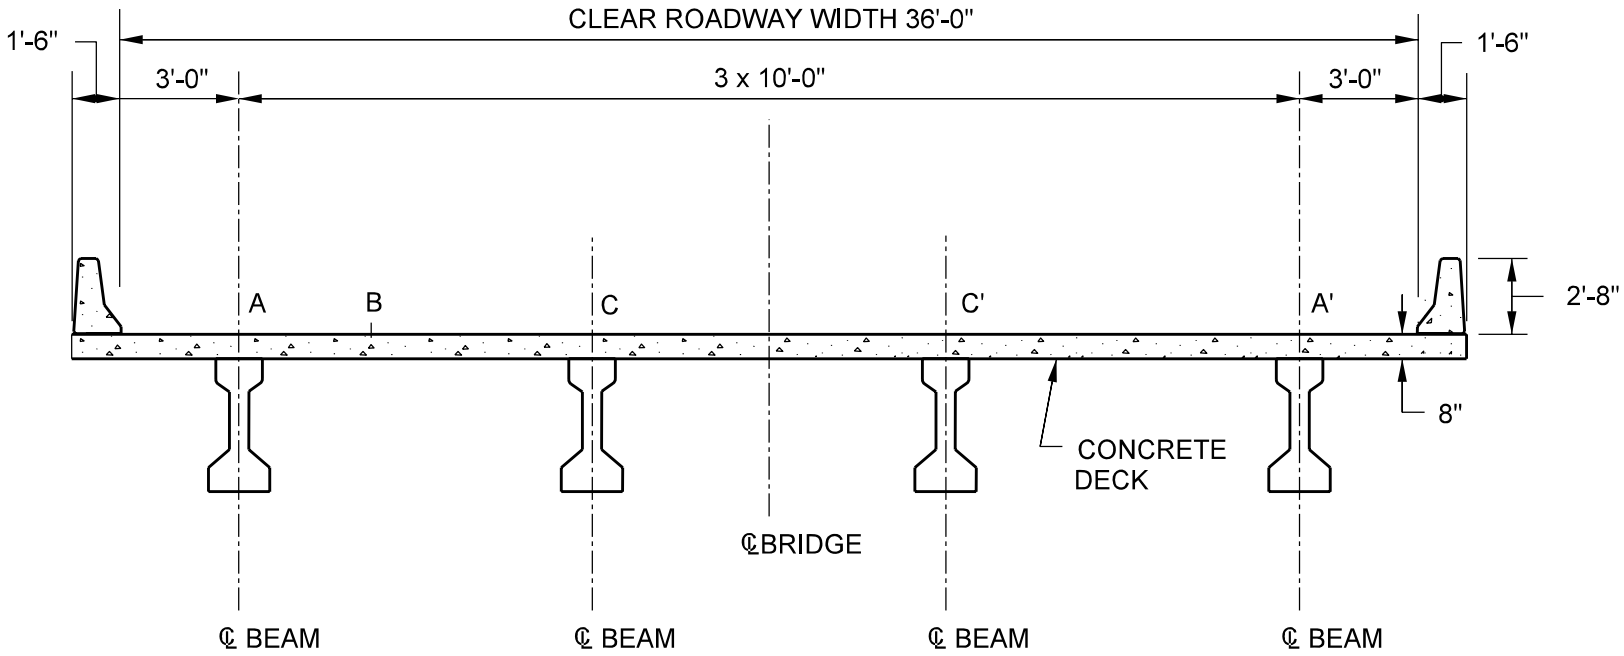

CROSS SECTION OF MULTI-BEAM BRIDGE

Figure 61-2B