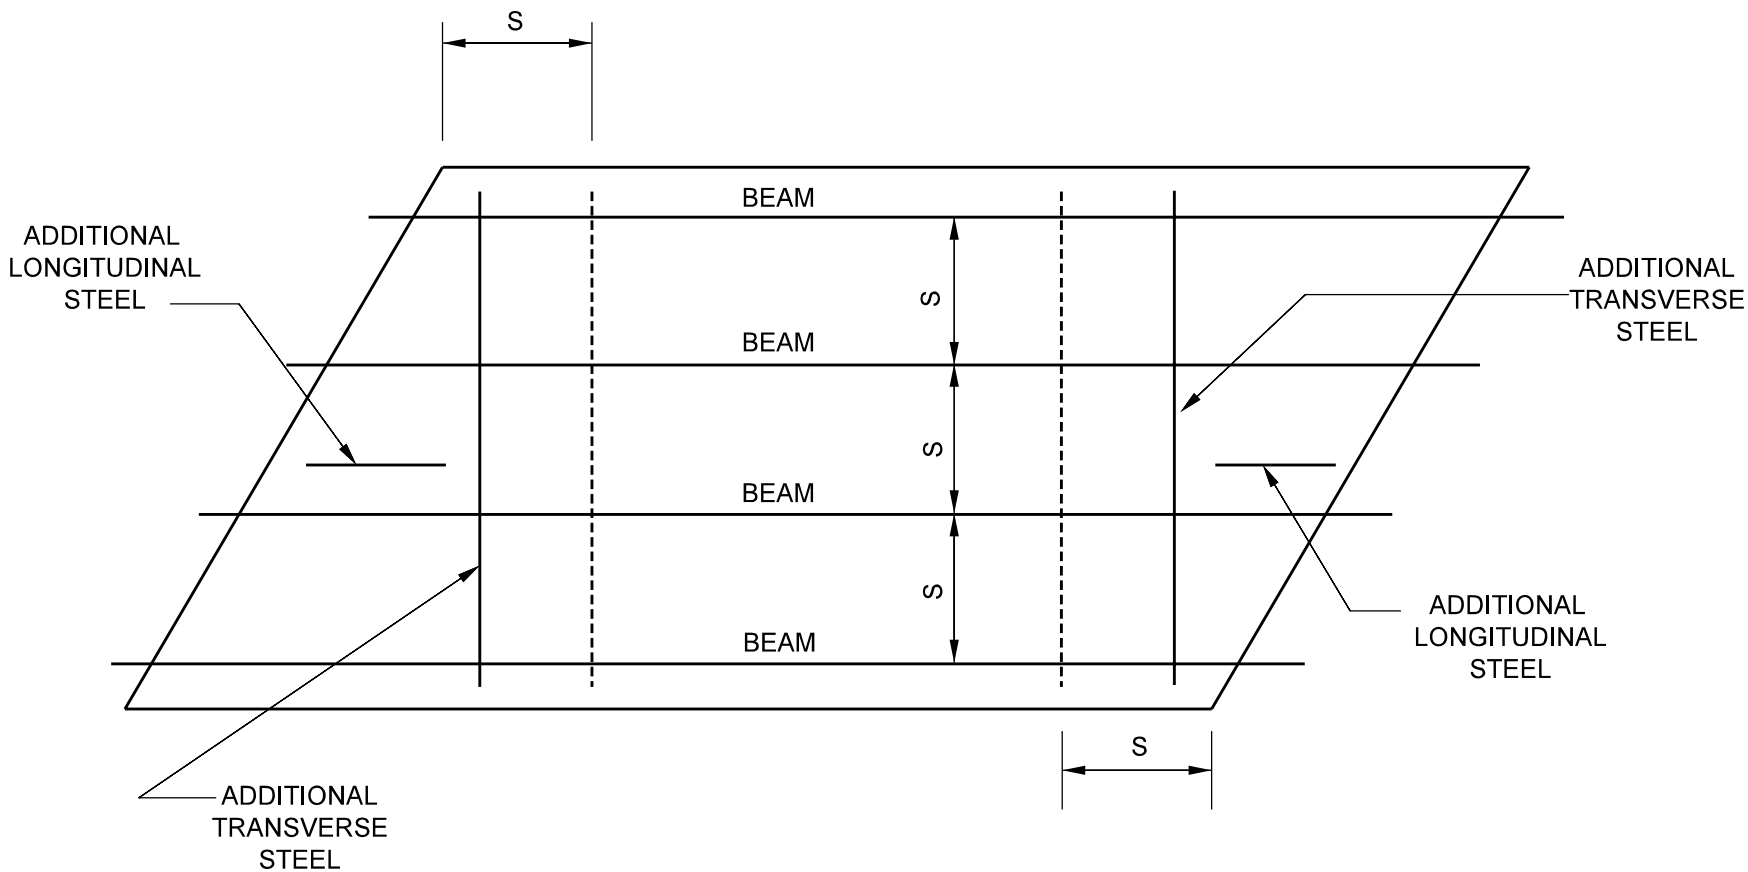


*Note: For skew greater than 25°, transverse steel shall be places perpendicular to beams.*

# ADDITIONAL STEEL IN END ZONES FOR SKEW GREATER THAN 25°

Figure 61-3D