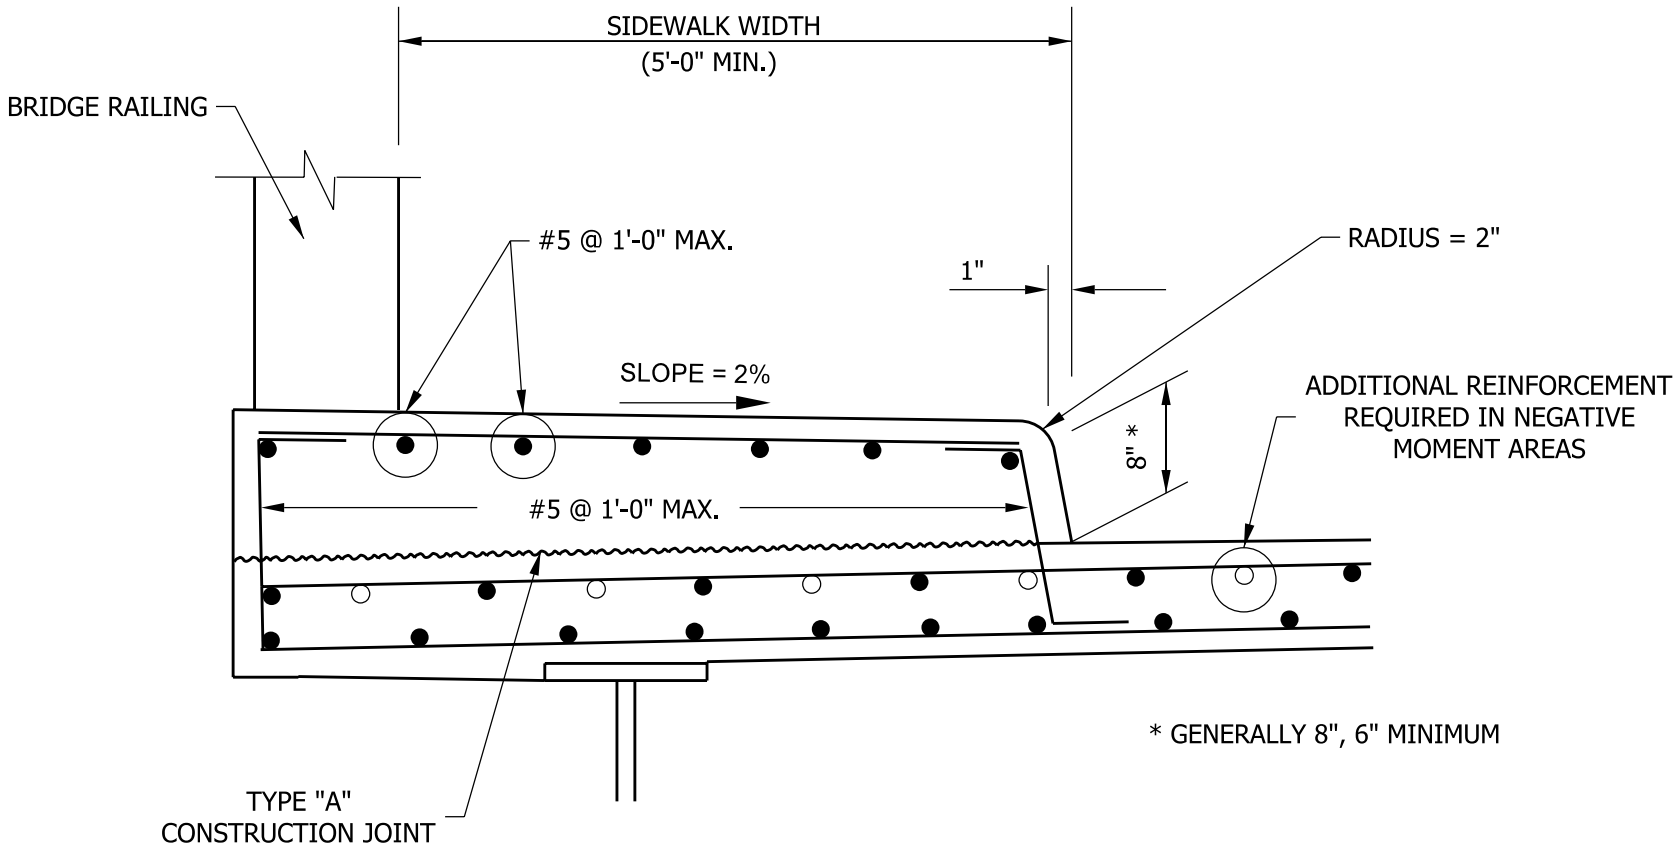

TYPICAL REINFORCEMENT IN BRIDGE SIDEWALK

Figure 61-6D