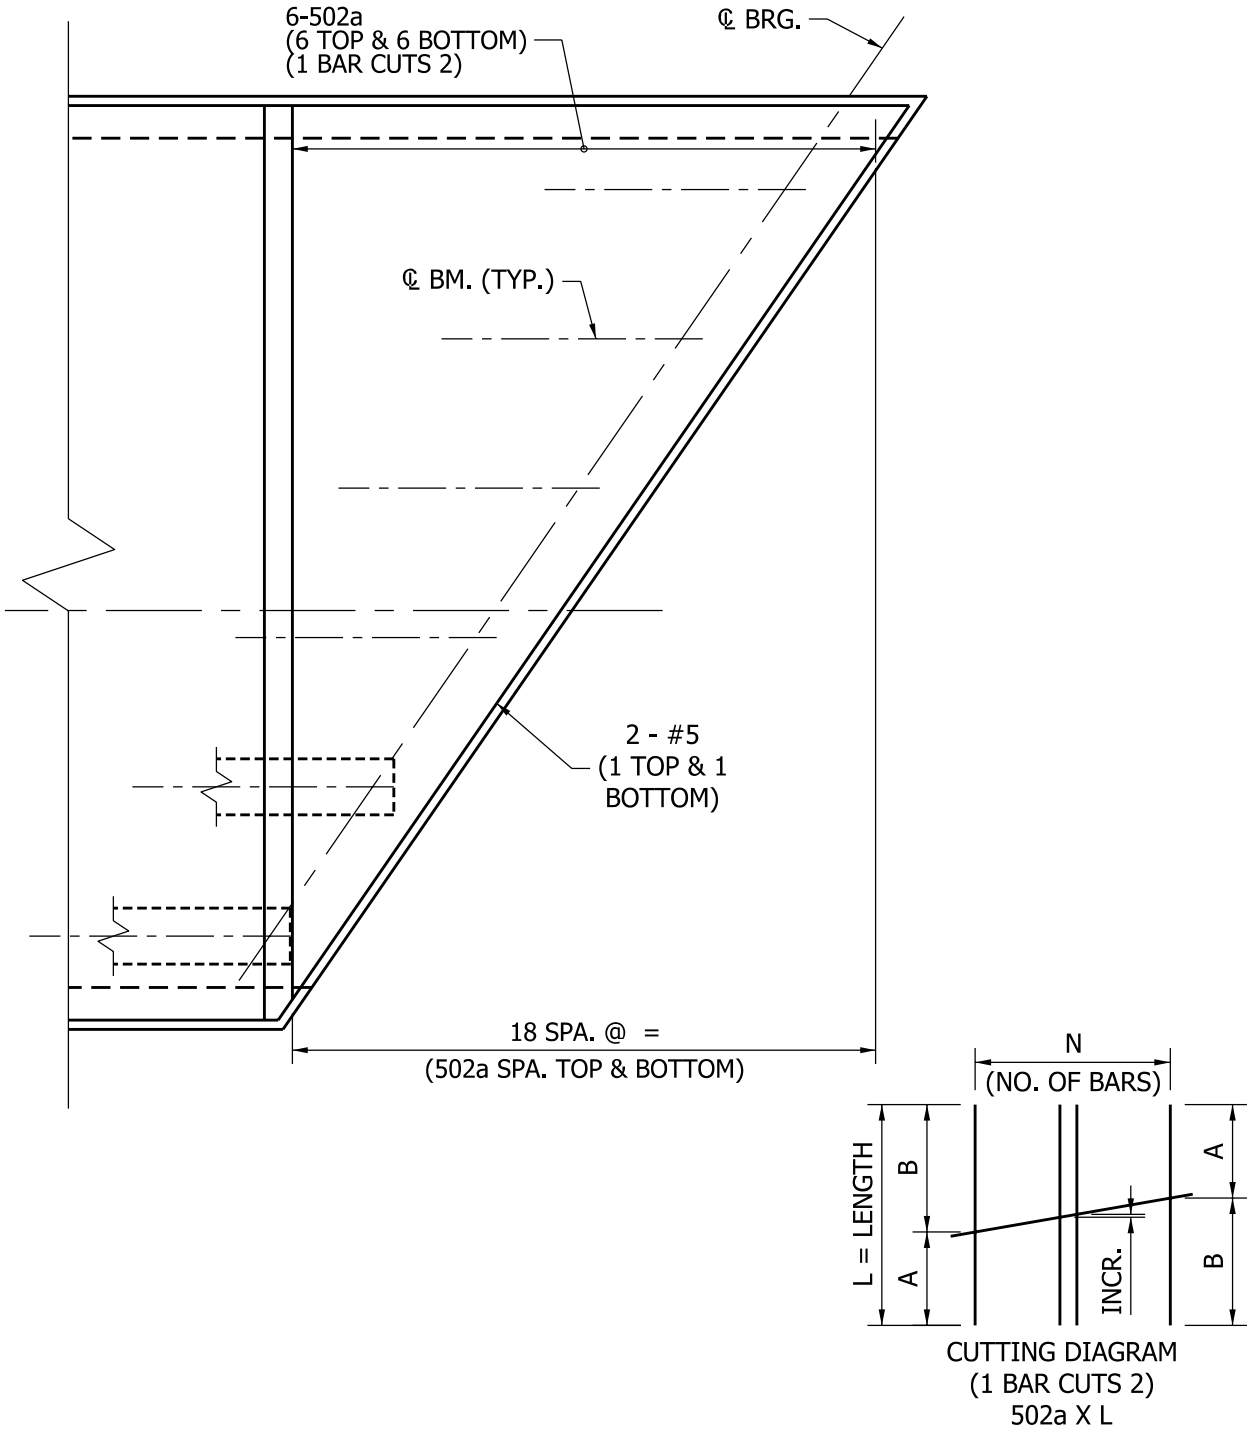


CUTTING DIAGRAM
(Transverse Steel in Bridge Deck)

Figure 62-2BB