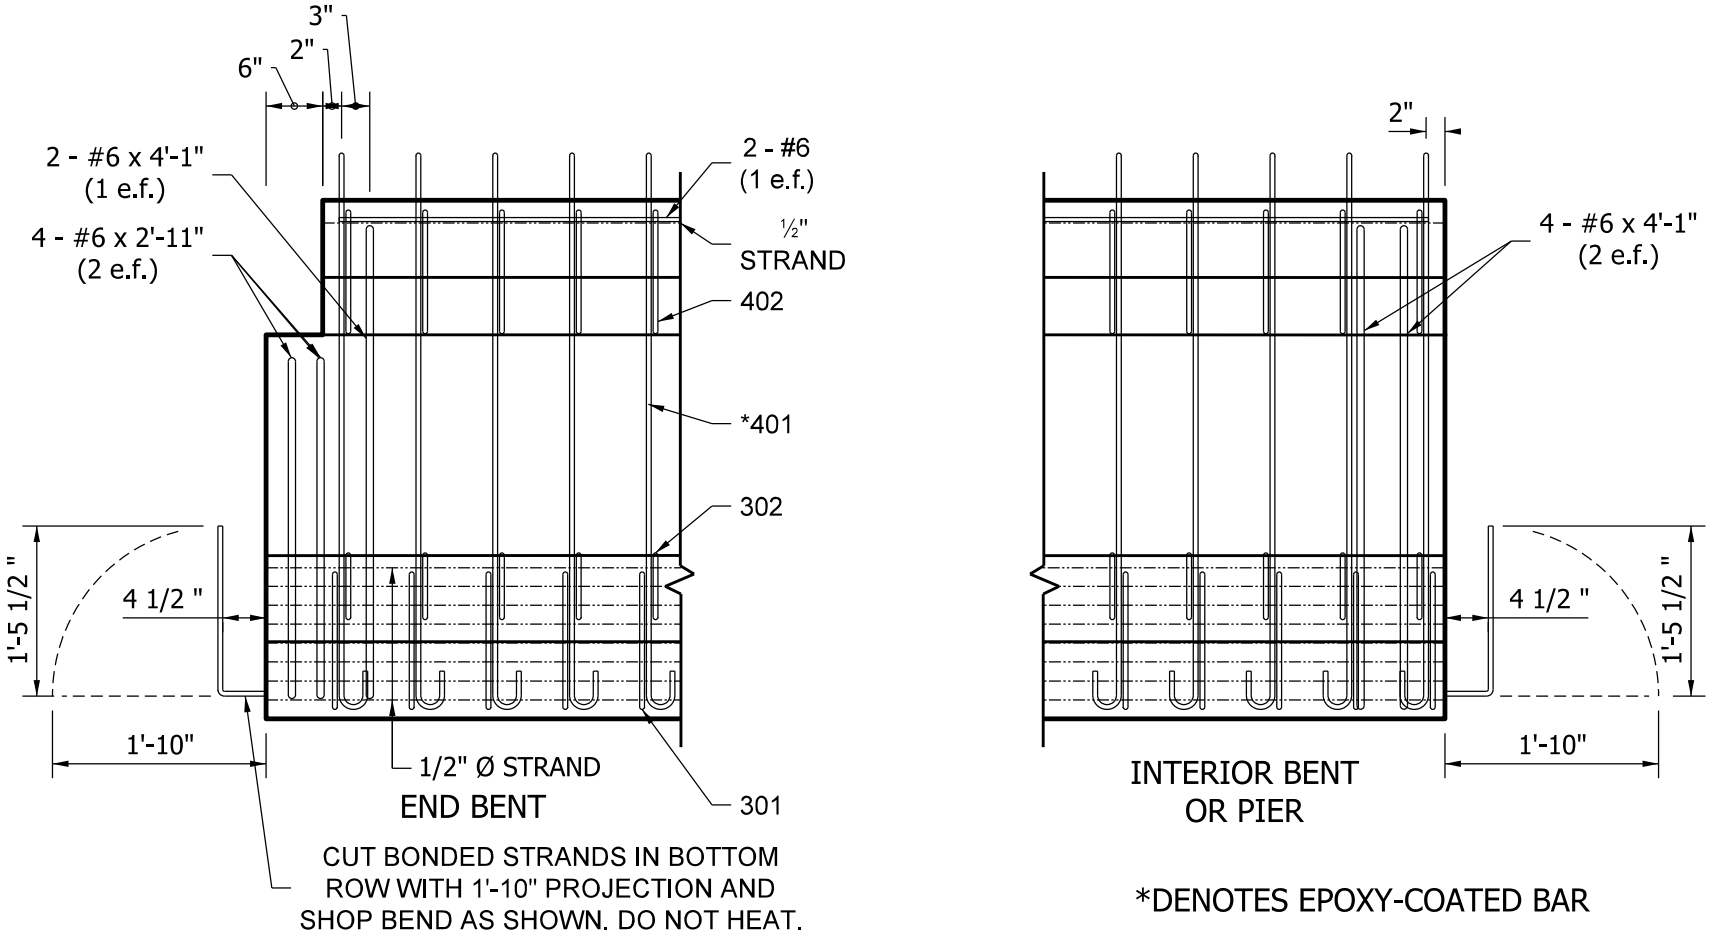

I - BEAM TYPE IV
ELEVATIONS SHOWING END REINFORCEMENT

Figure 63-13D(3)