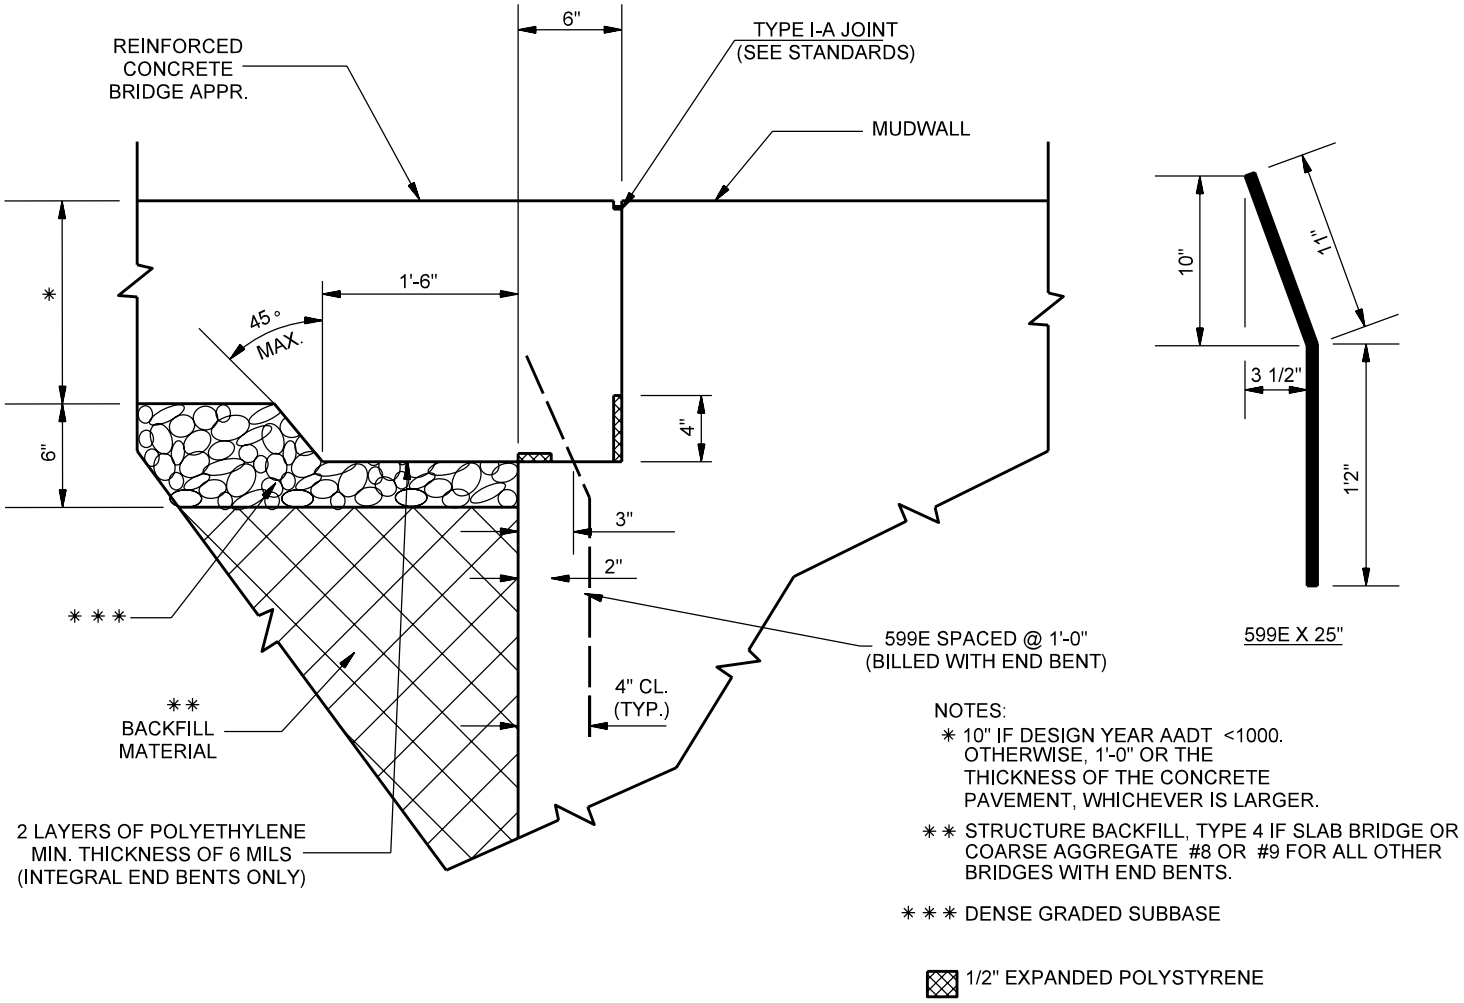

PAVEMENT LEDGE DETAIL

Figure 67-1D