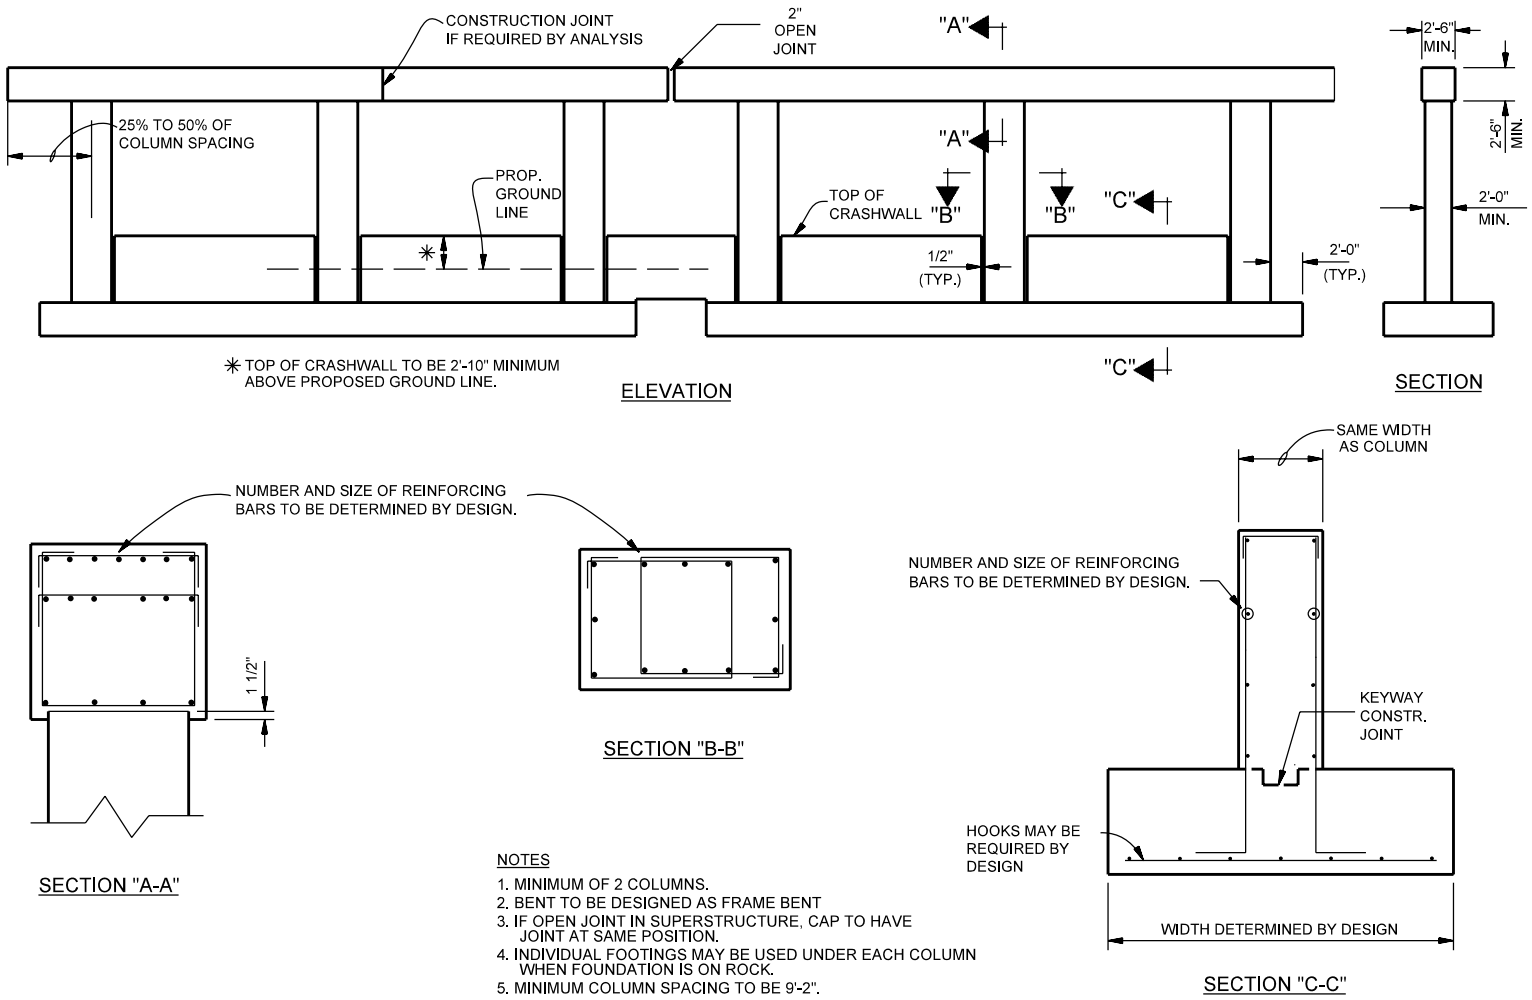

NOTES

1. MINIMUM OF 2 COLUMNS.
2. BENT TO BE DESIGNED AS FRAME BENT
3. IF OPEN JOINT IN SUPERSTRUCTURE, CAP TO HAVE JOINT AT SAME POSITION.
4. INDIVIDUAL FOOTINGS MAY BE USED UNDER EACH COLUMN WHEN FOUNDATION IS ON ROCK.
5. MINIMUM COLUMN SPACING TO BE 9'-2".

GEOMETRICS FOR FRAME BENT WITH INDIVIDUAL CRASHWALLS

Figure 67-3E