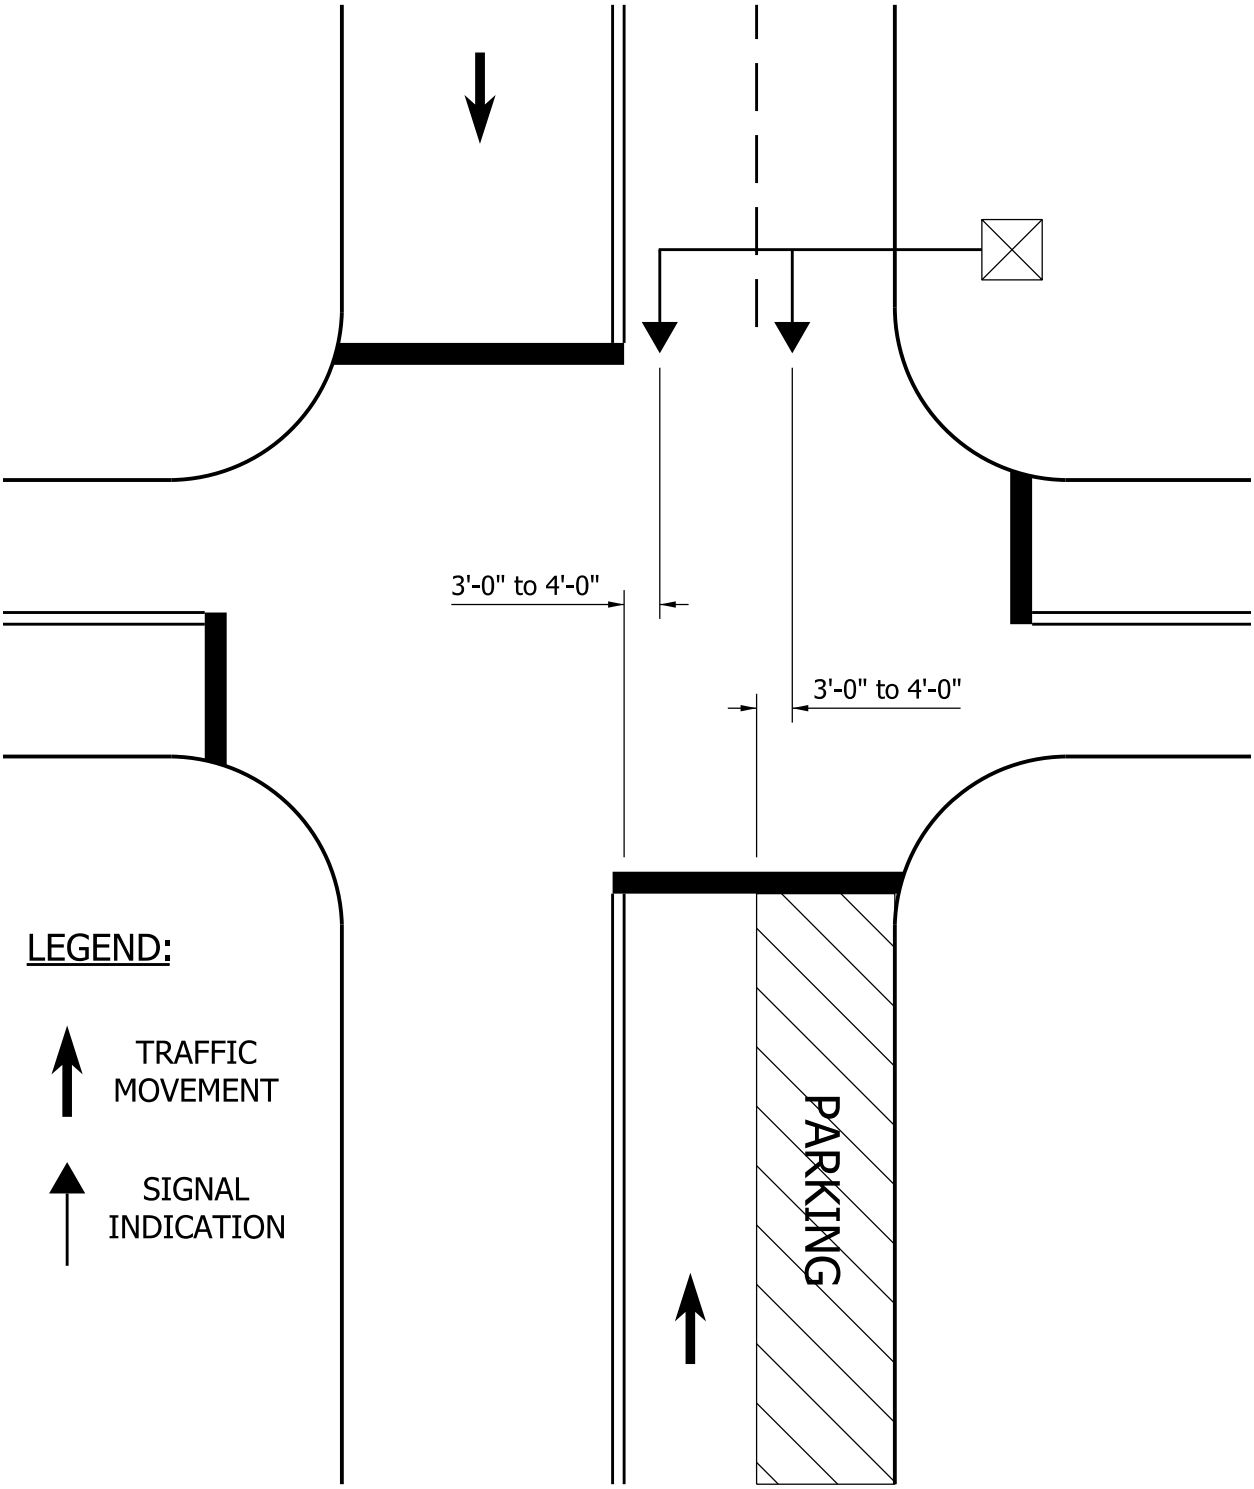

SIGNAL PLACEMENT
URBAN AREA -- NO LEFT-TURN LANE

Figure 77-5B