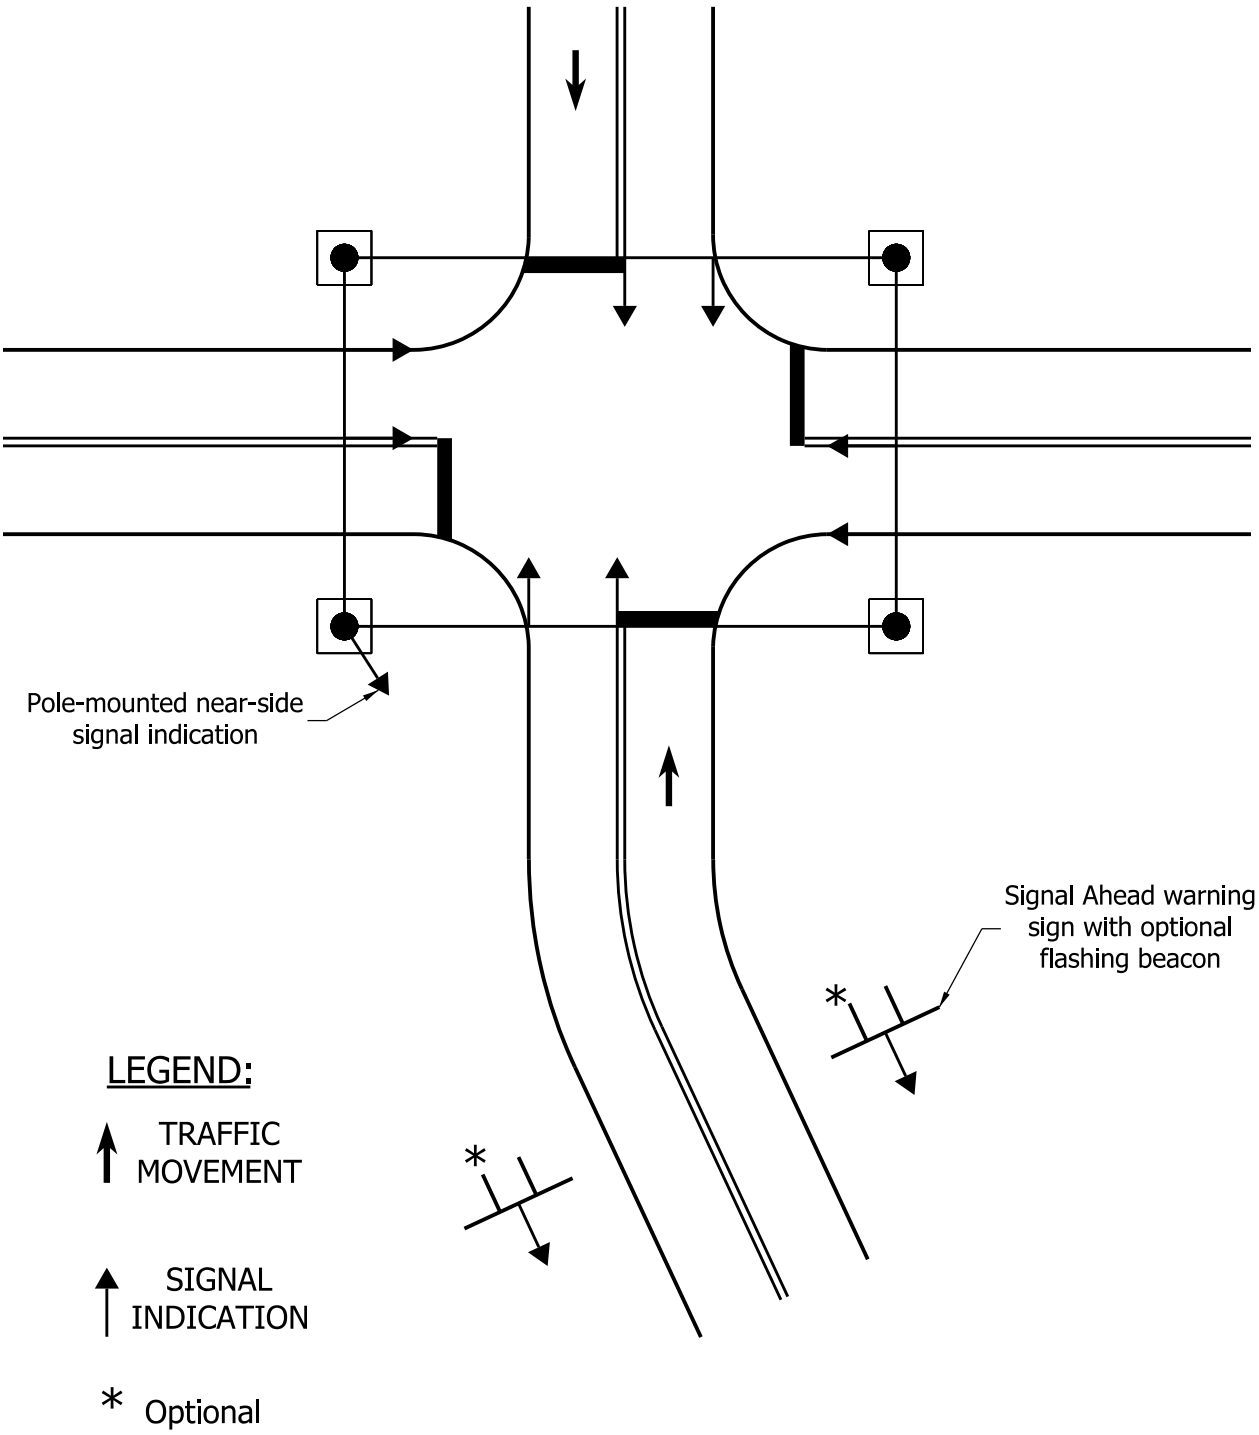

SIGNAL PLACEMENT,
RURAL ONE LANE APPROACH WITH OBSTRUCTED SIGHT DISTANCE, NEAR-SIDE SIGNAL INDICATION, ADVANCE WARNING SIGNS AND FLASHERS

Figure 77-5K