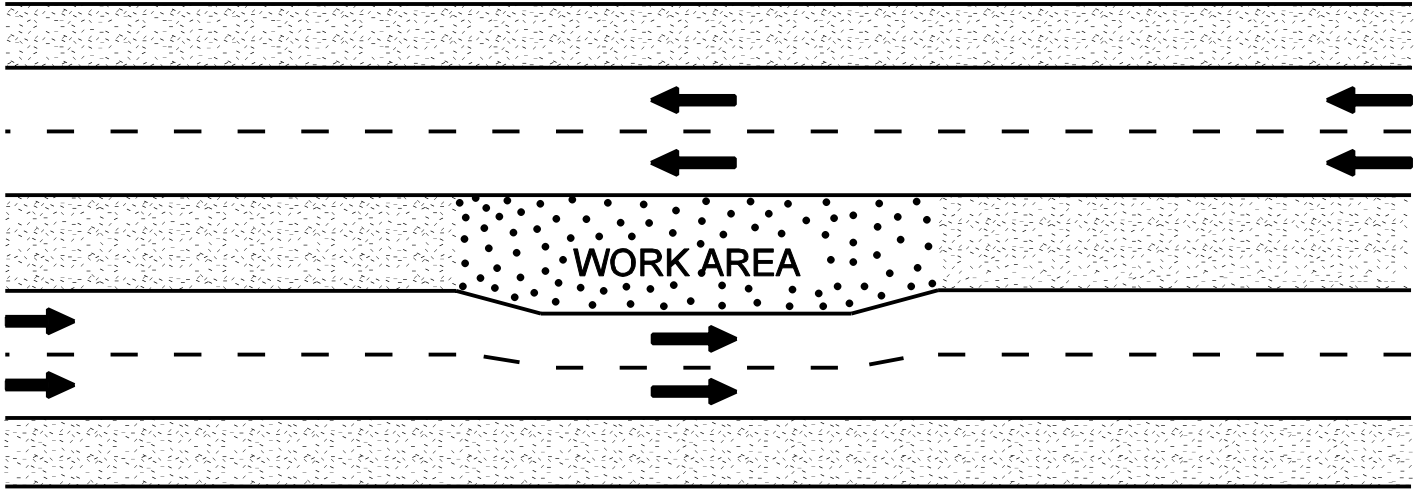

LANE CONSTRUCTION WORK ZONE

Figure 81-2A