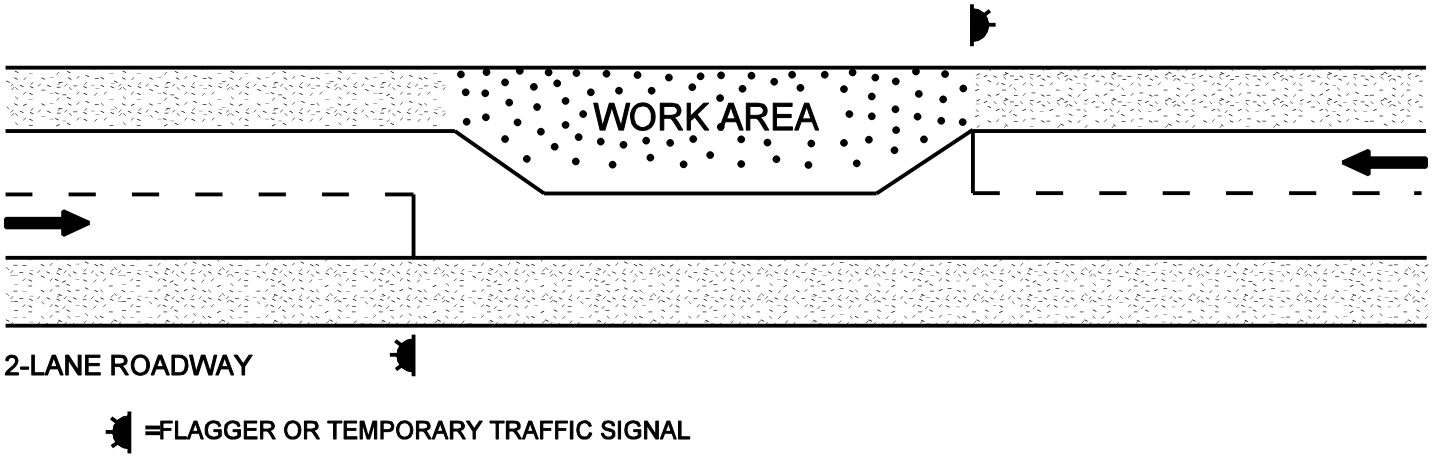

ONE-LANE, TWO-WAY WORK ZONE

Figure 81-2C