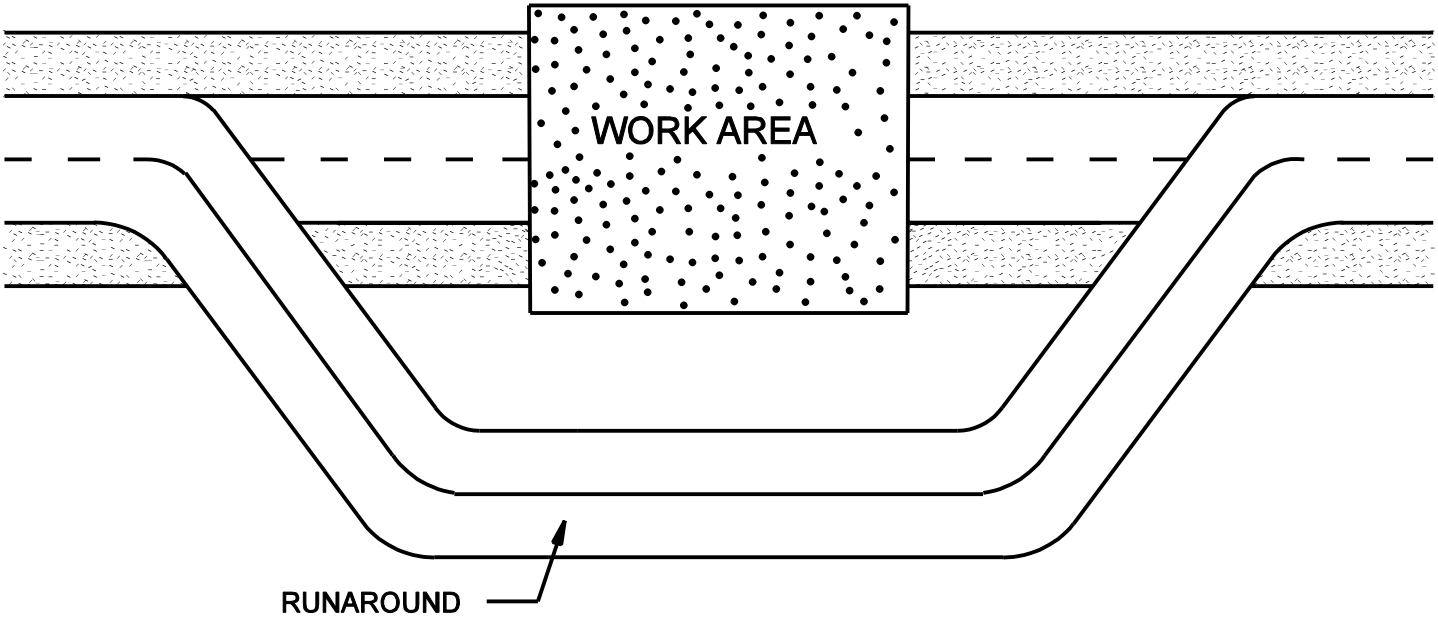

RUNAROUND WORK ZONE

Figure 81-2D