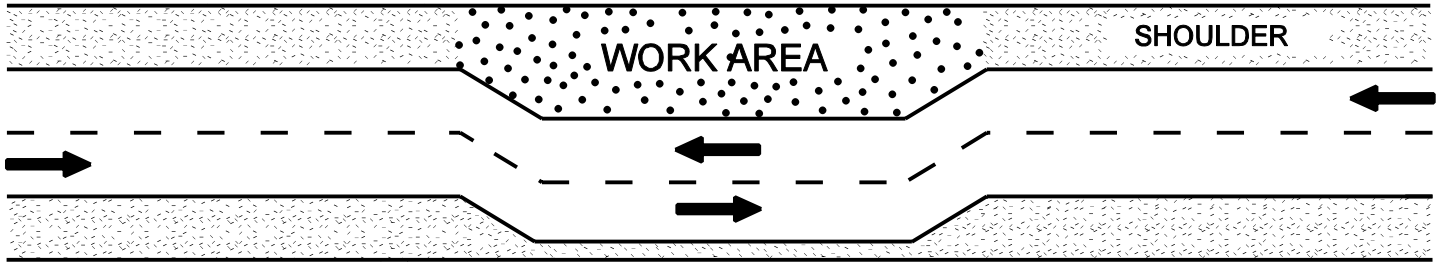

2-LANE DIVIDED ROADWAY

A

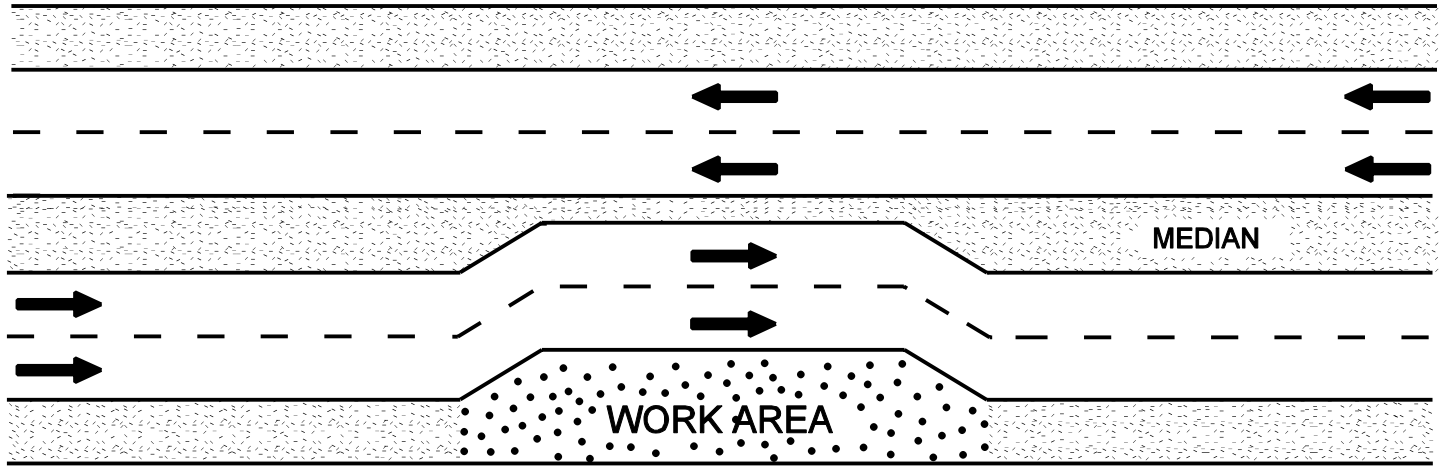

4-LANE DIVIDED ROADWAY

B

SHOULDER OR MEDIAN USE WORK ZONES

Figure 81-2F