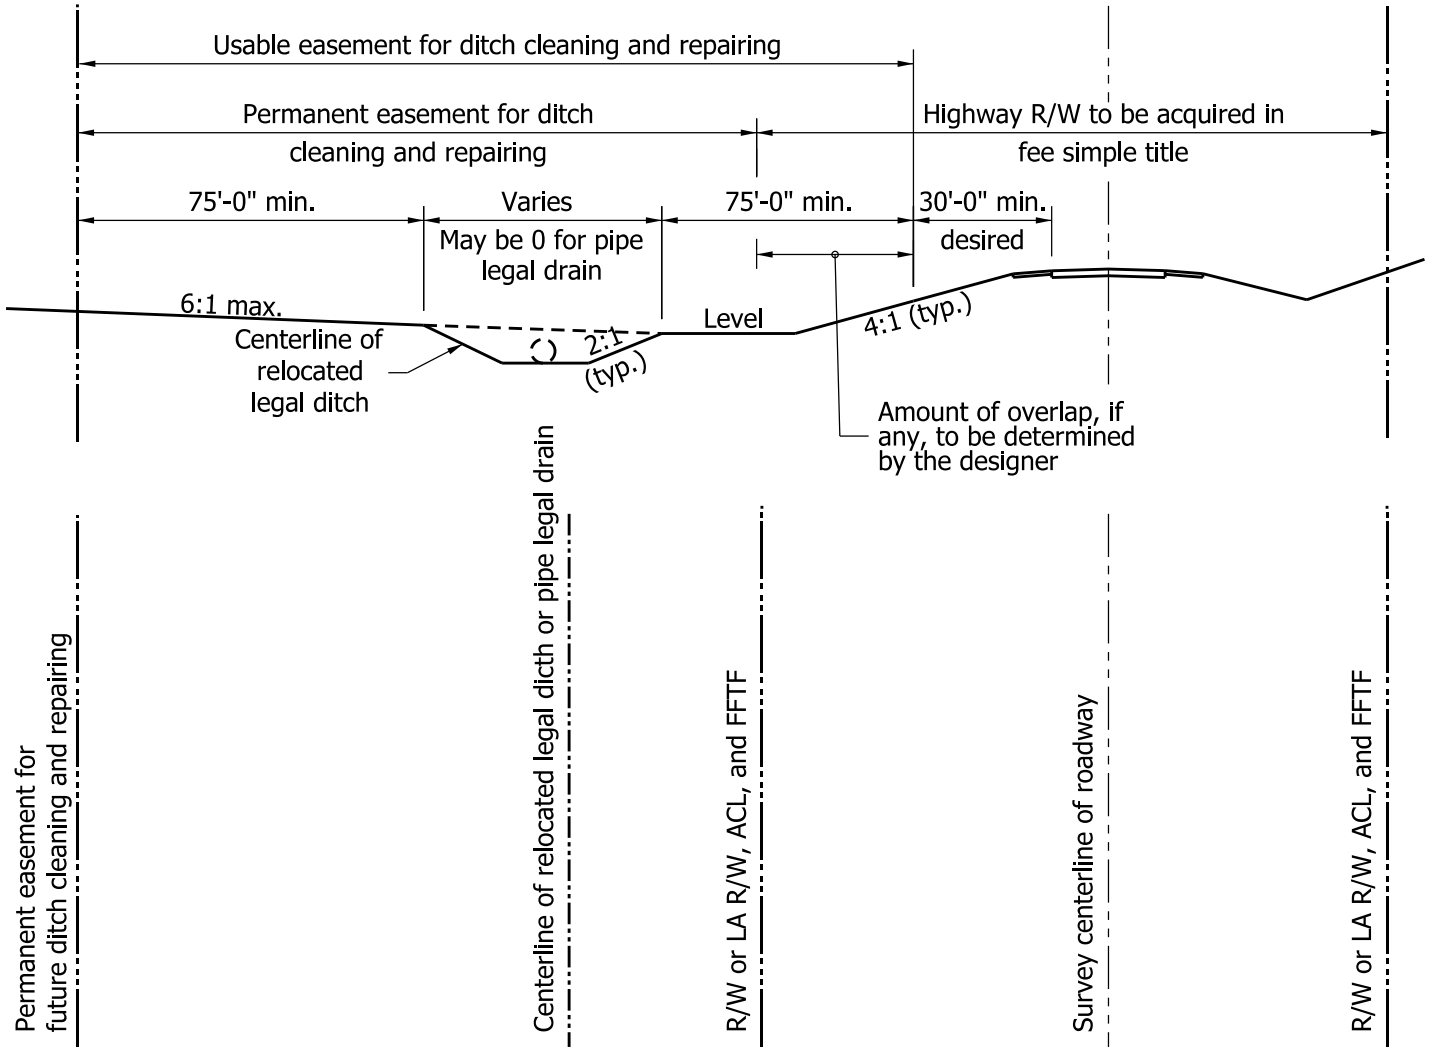

PERMANENT EASEMENT FOR MAINTENANCE OF LEGAL DITCH

Figure 85-5A