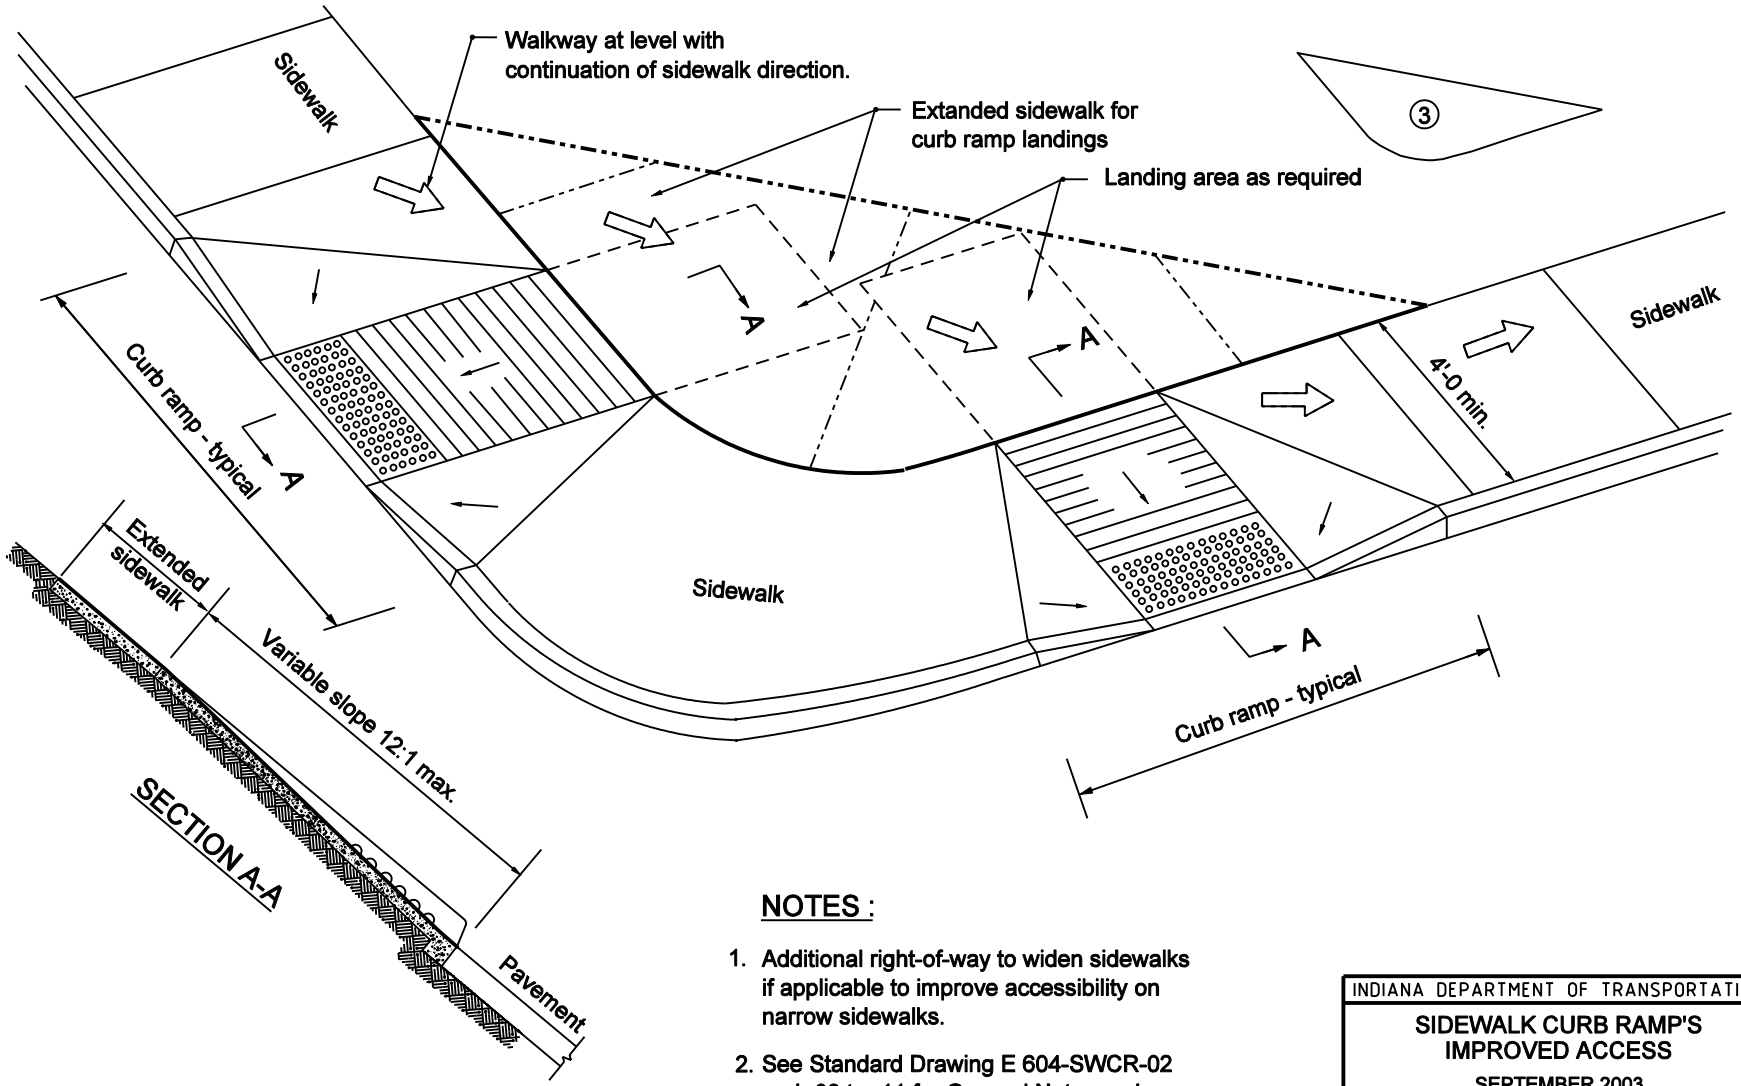


## NOTES :

1. Additional right-of-way to widen sidewalks if applicable to improve accessibility on narrow sidewalks.
2. See Standard Drawing E 604-SWCR-02 and -03 to -11 for General Notes and typical curb ramps details respectively.

③ Indicated area denotes additional pay limits for improved access.

INDIANA DEPARTMENT OF TRANSPORTATION

**SIDEWALK CURB RAMP'S IMPROVED ACCESS**

SEPTEMBER 2003

STANDARD DRAWING NO. E 604-SWCR-12

ANTHONY L. UREMOVICH REGISTERED No. 18095 STATE OF INDIANA PROFESSIONAL ENGINEER

DESIGN STANDARDS ENGINEER

/s/ Anthony L.Uremovich 9-02-03
DESIGN STANDARDS ENGINEER DATE

/s/ Richard K.Smutzer 9-02-03
CHIEF HIGHWAY ENGINEER DATE