NOTES:

1. See Standard Drawing 706-TTBT-02 for sections.
2. See Standard Drawing 706-TASE-05 for General Notes.

LEGEND:

F.F. = Front Face
R.F. = Rear Face

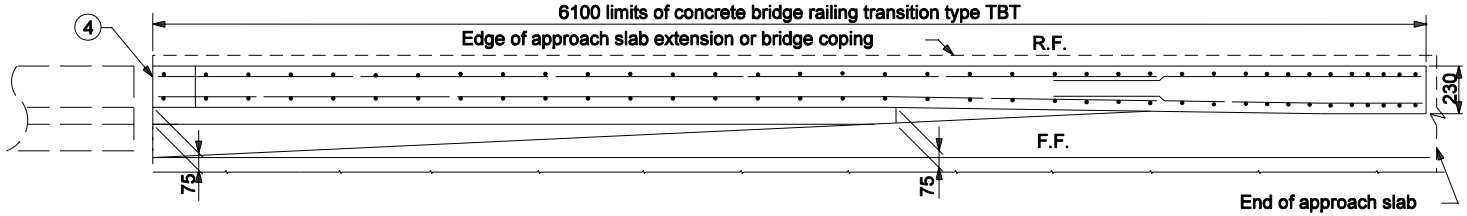

PLAN

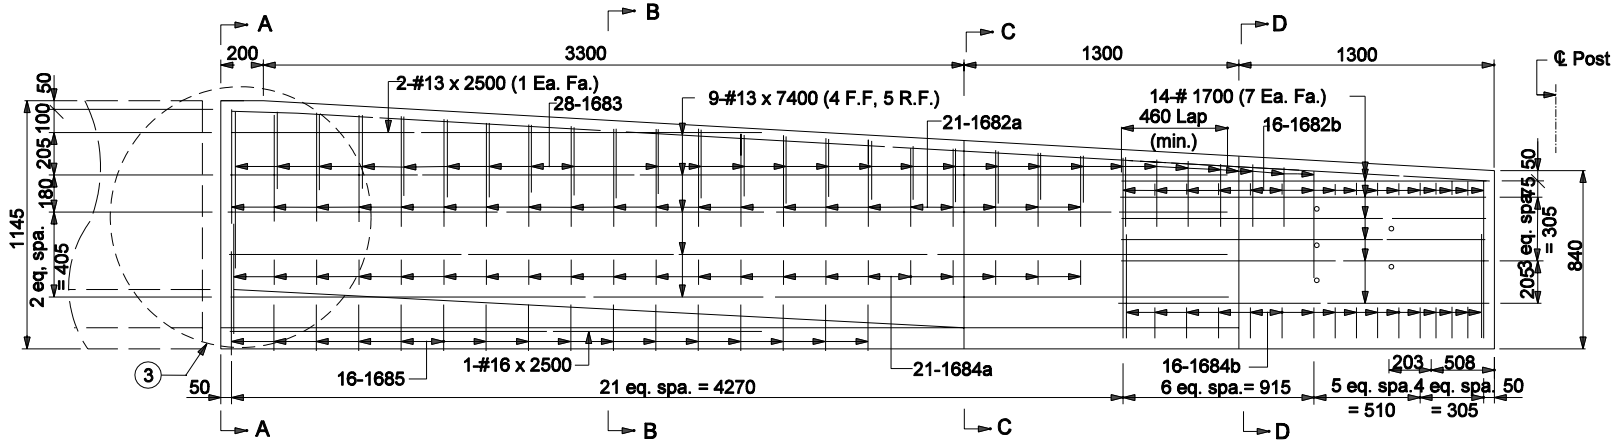

ELEVATION

All Dimension are in mm unless otherwise specfied

INDIANA DEPARTMENT OF TRANSPORTATION

CONCRETE BRIDGE RAILING TRANSITION TYPE TBT

SEPTEMBER 2006

STANDARD DRAWING NO. 706-TTBT-01

1145 TRUCK HEIGHT THRIE BEAM / CONCRETE BRIDGE RAILING TRANSITION

RICHARD L. VanCLEAVE REGISTERED No. 9750 STATE OF INDIANA PROFESSIONAL ENGINEER

DESIGN STANDARDS ENGINEER

/s/ Richard L. VanCleave 9-01-06
DESIGN STANDARDS ENGINEER DATE

/s/ Richard K. Smutzer 9-01-06
CHIEF HIGHWAY ENGINEER DATE