FEDERAL ROAD REGION NO.	STATE	PROJECT NO.	YEAR	SHEET NO.	TOTAL SHEETS
5	IND.				

REVISIONS

SHEET NO.	DATE	REVISED

INDIANA DEPARTMENT OF TRANSPORTATION

TRAFFIC SIGNAL PLANS
CRAWFORDSVILLE DISTRICT

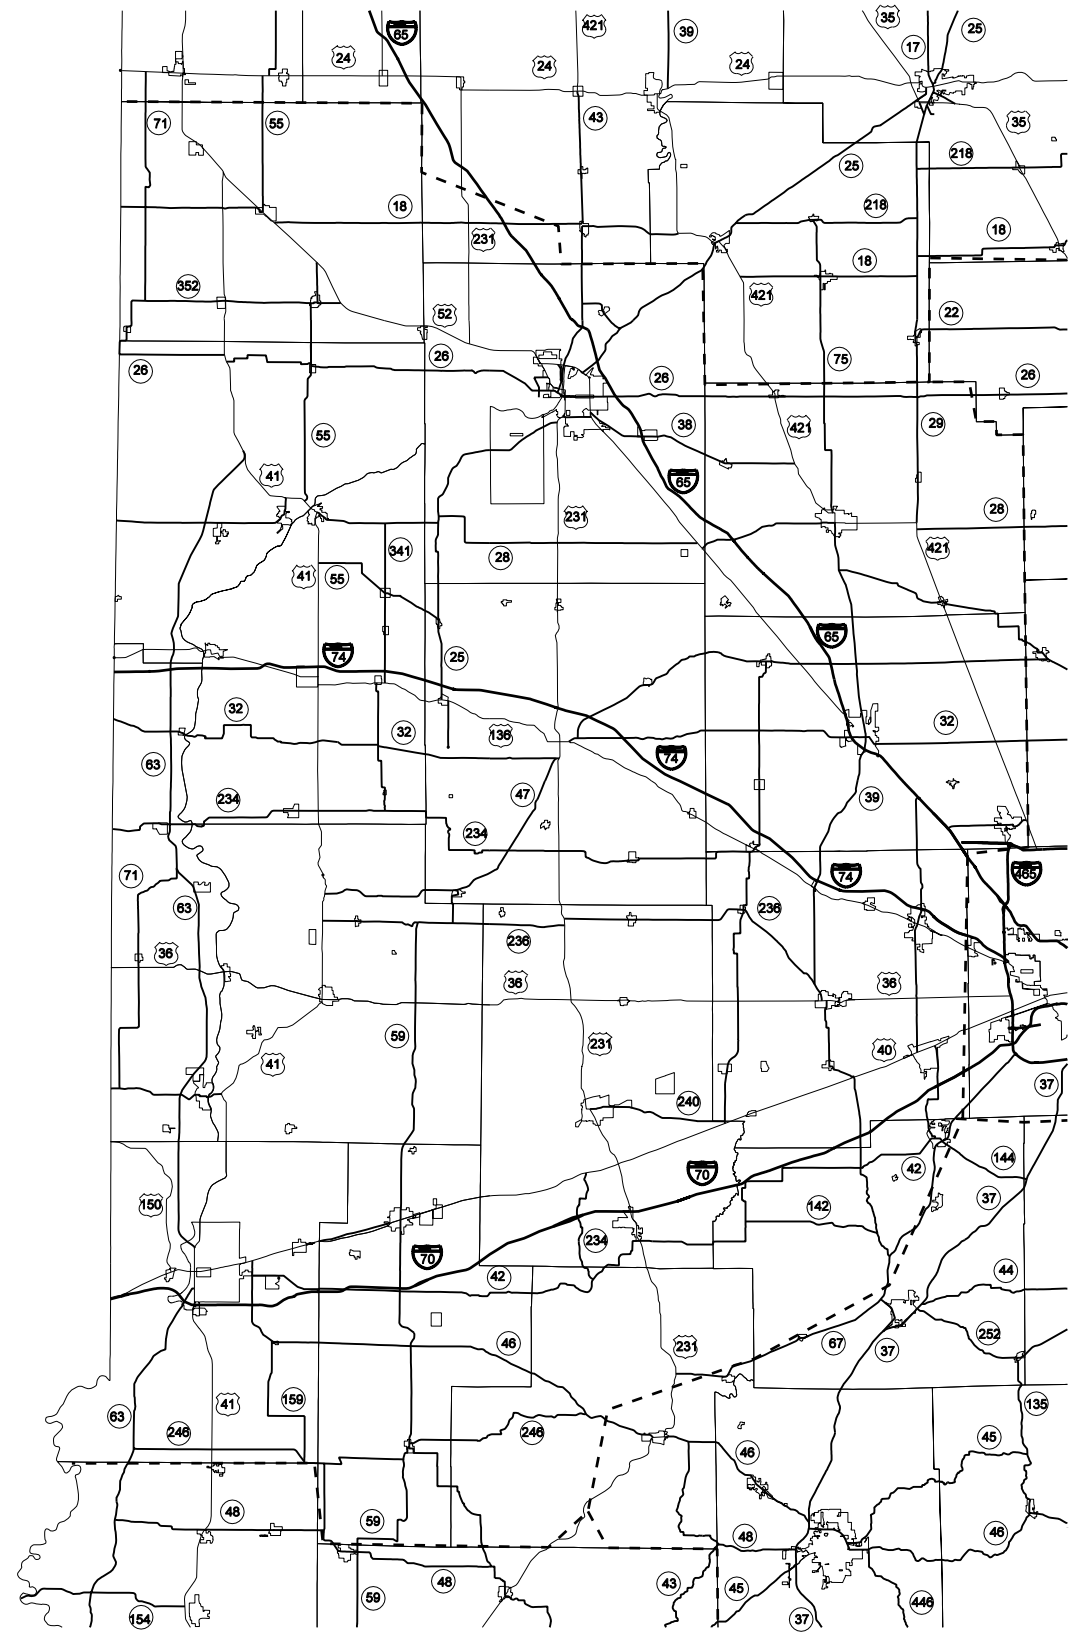

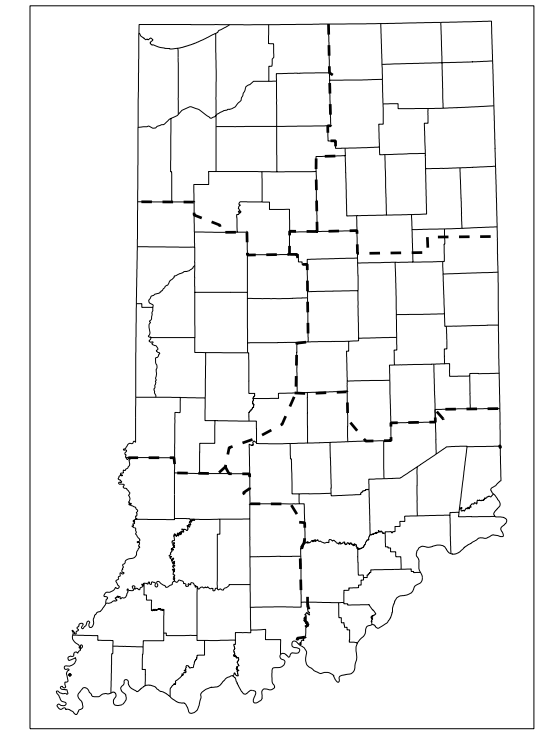

SHEET NO.	INDEX

PLANS PREPARED BY: _____

_____

CERTIFIED BY: _____

APPROVED FOR LETTING: _____
CHIEF, DIVISION OF DESIGN

INDIANA DEPARTMENT OF TRANSPORTATION
STANDARD SPECIFICATIONS DATED 1999
TO BE USED WITH THESE PLANS

FEDERAL HIGHWAY ADMINISTRATION
DEPARTMENT OF TRANSPORTATION

APPROVED: _____
DATE

_____
DIVISION ADMINISTRATOR

INDIANA
DEPARTMENT OF TRANSPORTATION

DESIGNER DATE: / /

DESIGN ENG. DATE: / /

CONTRACT NO.

DRAWN BY

SCALE:

YEAR	SHEET	TOTAL

COMM. NO.

DES. NO.	PROJECT NO.