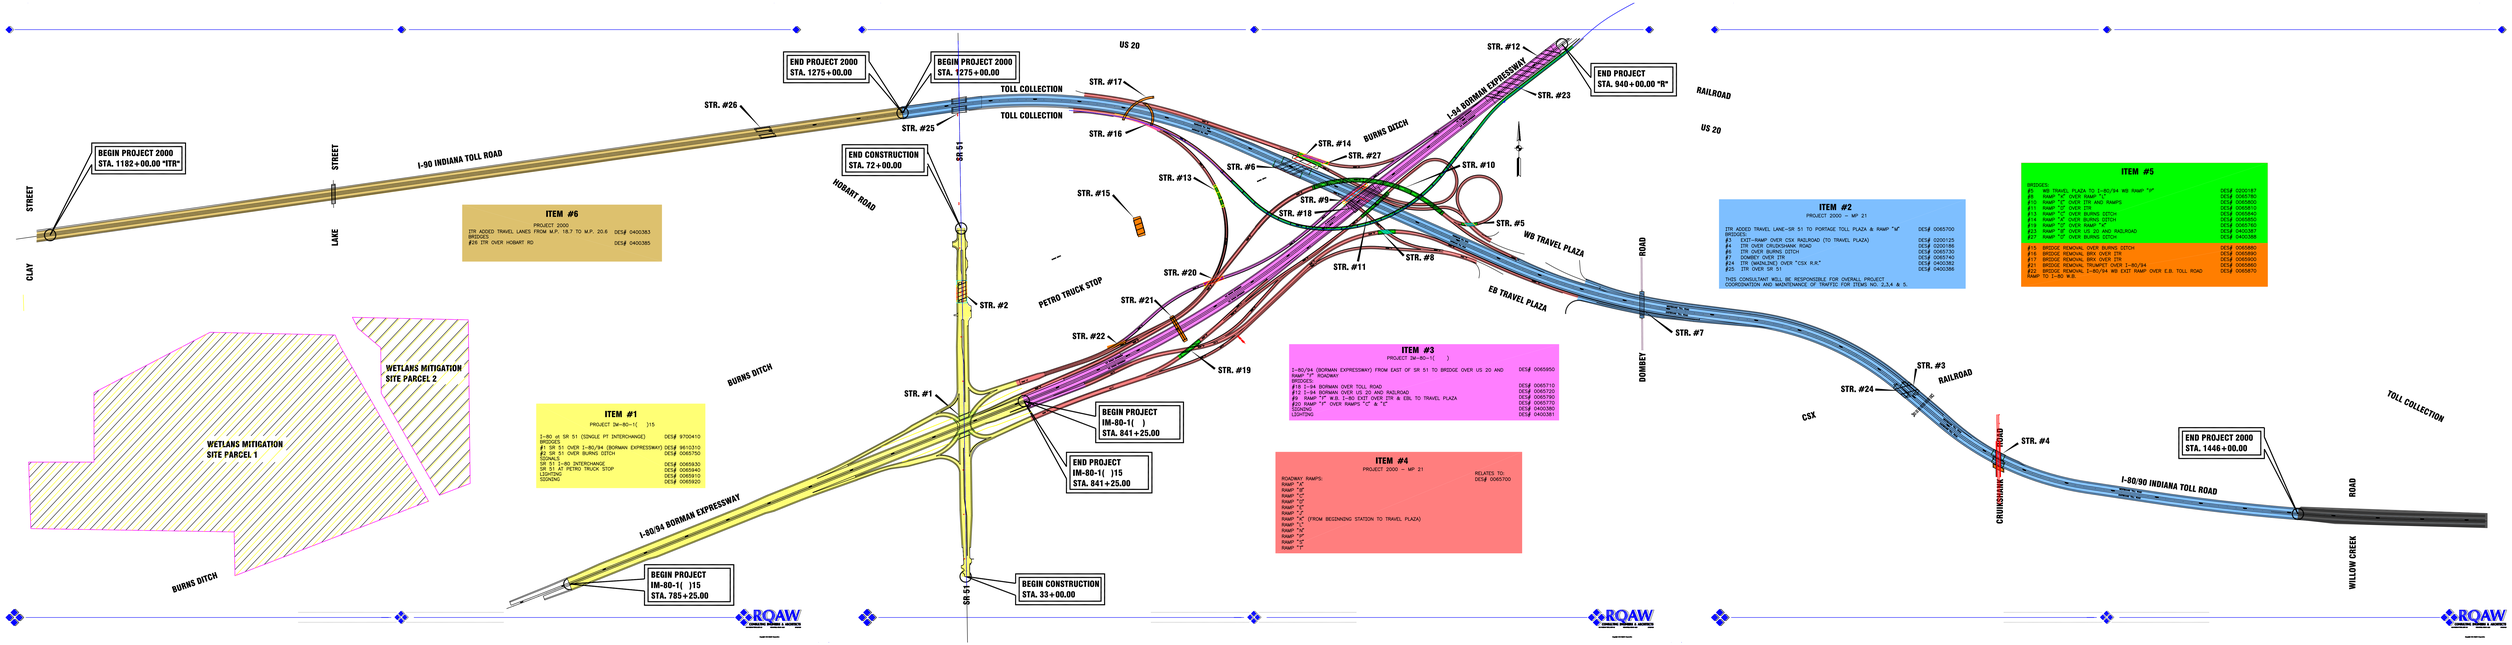
BEGIN PROJECT 2000
STA. 1182+00.00 "ITR"
CLAY STREET
LAKE STREET
I-90 INDIANA TOLL ROAD
STR. #26
END PROJECT 2000
STA. 1275+00.00
BEGIN PROJECT 2000
STA. 1275+00.00
STR. #25
TOLL COLLECTION
TOLL COLLECTION
END CONSTRUCTION
STA. 72+00.00
HOBART ROAD
SR 51
US 20
STR. #17
STR. #16
STR. #13
STR. #15
STR. #14
STR. #27
STR. #6
STR. #9
STR. #18
STR. #20
STR. #21
STR. #22
STR. #19
STR. #11
STR. #8
STR. #10
STR. #5
STR. #12
STR. #23
END PROJECT
STA. 940+00.00 "R"
RAILROAD
US 20
I-94 BORMAN EXPRESSWAY
BURNS DITCH
WB TRAVEL PLAZA
EB TRAVEL PLAZA
PETRO TRUCK STOP
STR. #2
STR. #1
STR. #7
DOMBEY ROAD
STR. #3
STR. #24
RAILROAD
CSX
CRUMSHANK ROAD
STR. #4
I-80/90 INDIANA TOLL ROAD
END PROJECT 2000
STA. 1446+00.00
TOLL COLLECTION
WILLOW CREEK ROAD
WETLANS MITIGATION
SITE PARCEL 2
WETLANS MITIGATION
SITE PARCEL 1
BURNS DITCH
BURNS DITCH
I-80/94 BORMAN EXPRESSWAY
BEGIN PROJECT
IM-80-1( )
STA. 841+25.00
END PROJECT
IM-80-1( )15
STA. 841+25.00
BEGIN PROJECT
IM-80-1( )15
STA. 785+25.00
BEGIN CONSTRUCTION
STA. 33+00.00
ITEM #6
PROJECT 2000
ITR ADDED TRAVEL LANES FROM M.P. 18.7 TO M.P. 20.6 DES# 0400383
BRIDGES
#26 ITR OVER HOBART RD DES# 0400385
ITEM #1
PROJECT IM-80-1( )15
I-80 at SR 51 (SINGLE PT INTERCHANGE) DES# 9700410
BRIDGES
#1 SR 51 OVER I-80/94 (BORMAN EXPRESSWAY) DES# 9610310
#2 SR 51 OVER BURNS DITCH DES# 0065750
BRIDGE
SR 51 I-80 INTERCHANGE DES# 0065930
SR 51 AT PETRO TRUCK STOP DES# 0065940
LIGHTING DES# 0065910
SIGNING DES# 0065920
ITEM #3
PROJECT IM-80-1( )
I-80/94 (BORMAN EXPRESSWAY) FROM EXIT OF SR 51 TO BRIDGE OVER US 20 AND RAILROAD DES# 0065950
BRIDGE
#15 I-94 BORMAN OVER TOLL ROAD DES# 0065710
#12 I-94 BORMAN OVER US 20 AND RAILROAD DES# 0065720
#9 RAMP "F" W.B. I-80 EXIT OVER ITR & EBL TO TRAVEL PLAZA DES# 0065790
#20 RAMP "F" OVER RAMPS "C" & "E" DES# 0065800
LIGHTING DES# 0400380
SIGNING DES# 0400381
ITEM #4
PROJECT 2000 – MP: 21
ROADWAY RAMPS: RELATED TO: DES# 0065700
RAMP "A"
RAMP "B"
RAMP "C"
RAMP "D"
RAMP "E"
RAMP "F"
RAMP "K" (FROM BEGINNING STATION TO TRAVEL PLAZA)
RAMP "L"
RAMP "M"
RAMP "N"
RAMP "O"
RAMP "T"
ITEM #2
PROJECT 2000 – MP: 21
ITR ADDED TRAVEL LANE-SR 51 TO PORTAGE TOLL PLAZA & RAMP "M" DES# 0065700
BRIDGES
#3 EXIT-RAMP OVER CSX RAILROAD (TO TRAVEL PLAZA) DES# 0200125
#4 ITR OVER CRUMSHANK ROAD DES# 0200186
#6 ITR OVER BURNS DITCH DES# 0065730
#7 DOMBEY OVER ITR DES# 0065740
#24 ITR OVER CRUMSHANK OVER "CSX R.R." DES# 0400382
#23 ITR OVER SR 51 DES# 0400386
THIS CONSULTANT WILL BE RESPONSIBLE FOR OVERALL PROJECT
COORDINATION AND MAINTENANCE OF TRAFFIC FOR ITEMS NO. 2,3,4 & 5.
ITEM #5
BRIDGES:
#5 WB TRAVEL PLAZA TO I-80/94 WB RAMP "G" DES# 0200187
#8 RAMP "K" OVER RAMP "L" DES# 0065760
#10 RAMP "E" OVER ITR AND RAMPS DES# 0065800
#11 RAMP "D" OVER ITR DES# 0065810
#14 RAMP "G" OVER BURNS DITCH DES# 0065840
#14 RAMP "H" OVER BURNS DITCH DES# 0065850
#19 RAMP "G" OVER RAMP "K" DES# 0065760
#23 RAMP "G" OVER US 20 AND RAILROAD DES# 0400387
#27 RAMP "G" OVER BURNS DITCH DES# 0400388
#15 BRIDGE REMOVAL OVER BURNS DITCH DES# 0065880
#16 BRIDGE REMOVAL BRK OVER ITR DES# 0065890
#17 BRIDGE REMOVAL BRK OVER ITR DES# 0065900
#21 BRIDGE REMOVAL TRUMPET OVER I-80/94 DES# 0065860
#22 BRIDGE REMOVAL I-80/94 WB EXIT RAMP OVER E.B. TOLL ROAD DES# 0065870
RAMP TO I-80 W.B.
RQAW
CONSULTING ENGINEERS & ARCHITECTS
INDIANAPOLIS • FORT WAYNE • GARY
PLEASE STAMP HERE