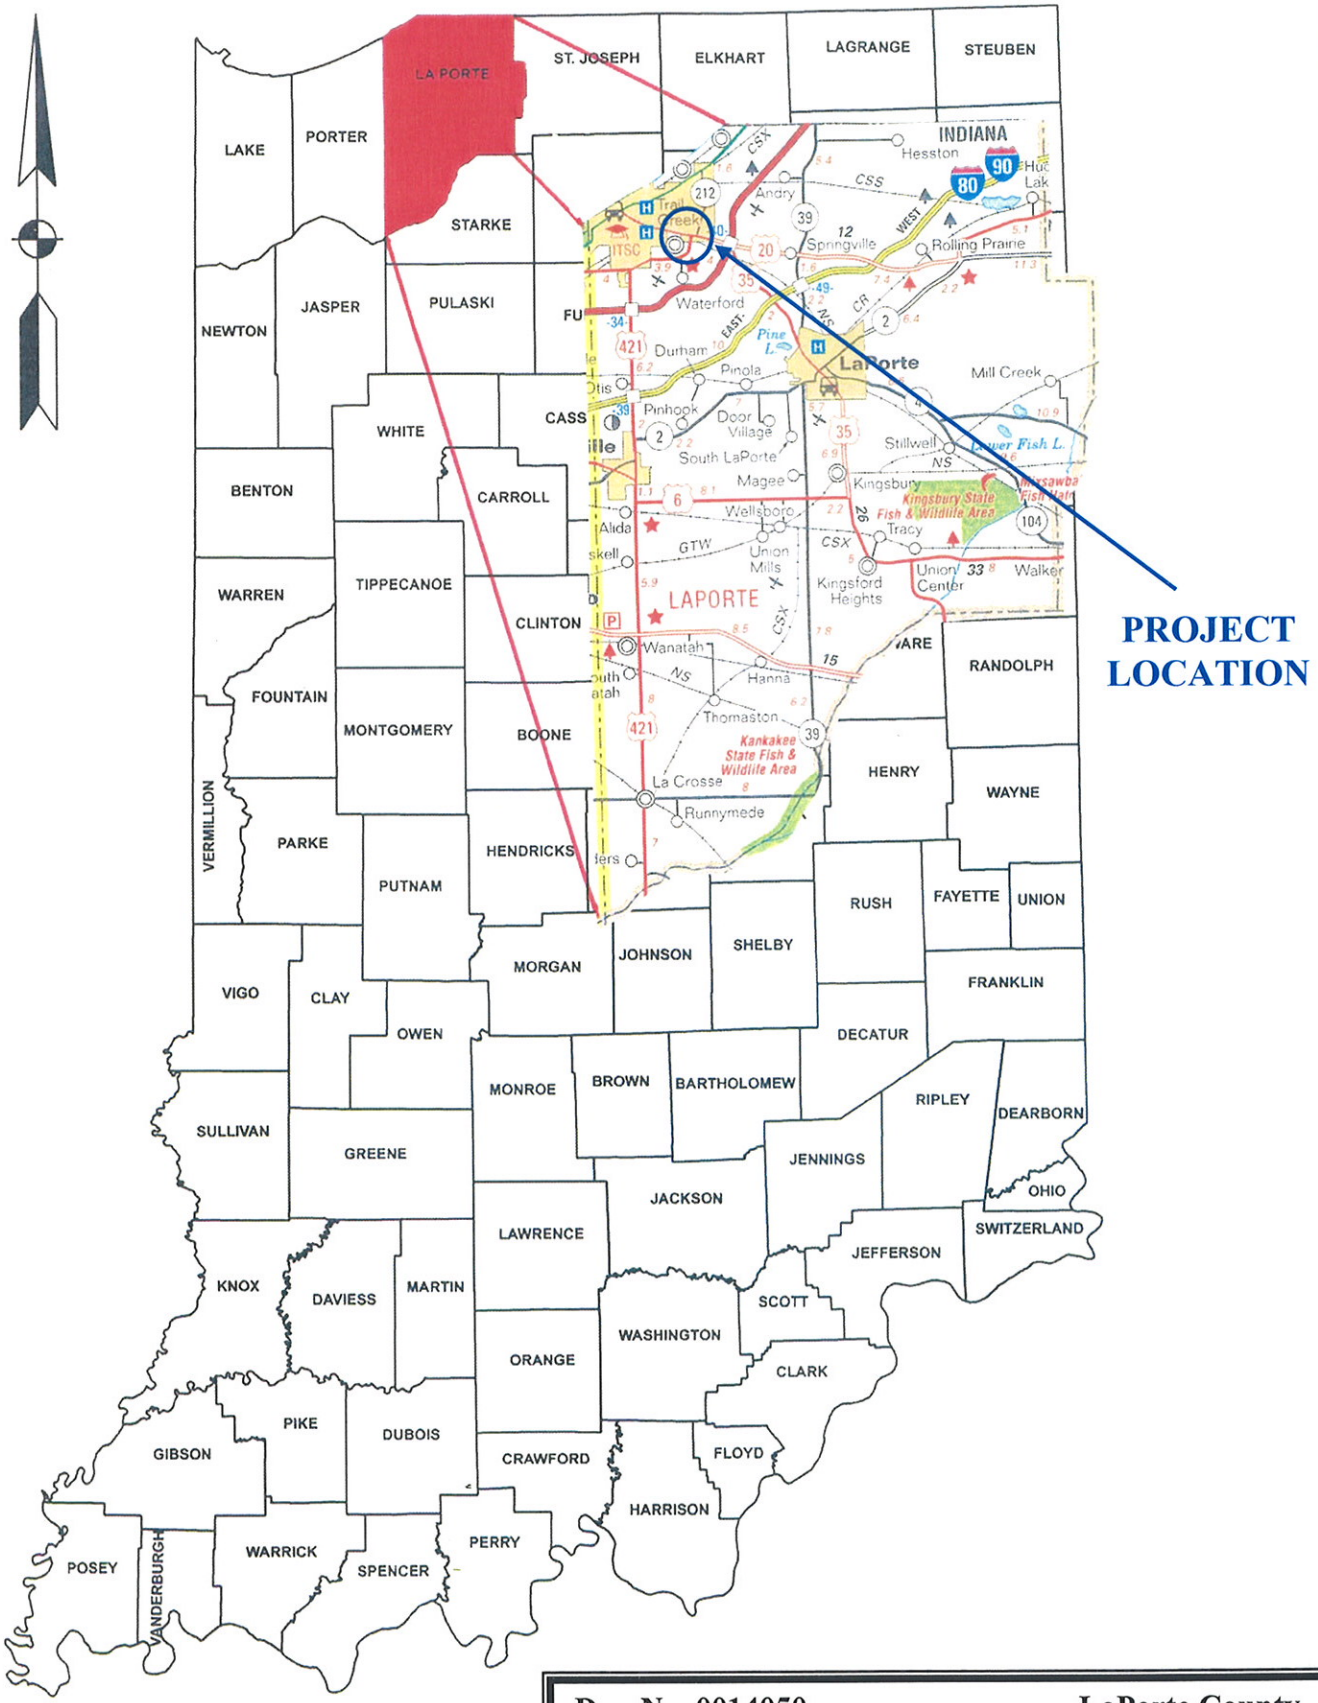

Des. No. 0014050 **LaPorte County**

US-20 **Interchange Modification**

Ramp from EB US 20 to EB US 20/35

Proj. No.: **A-1**

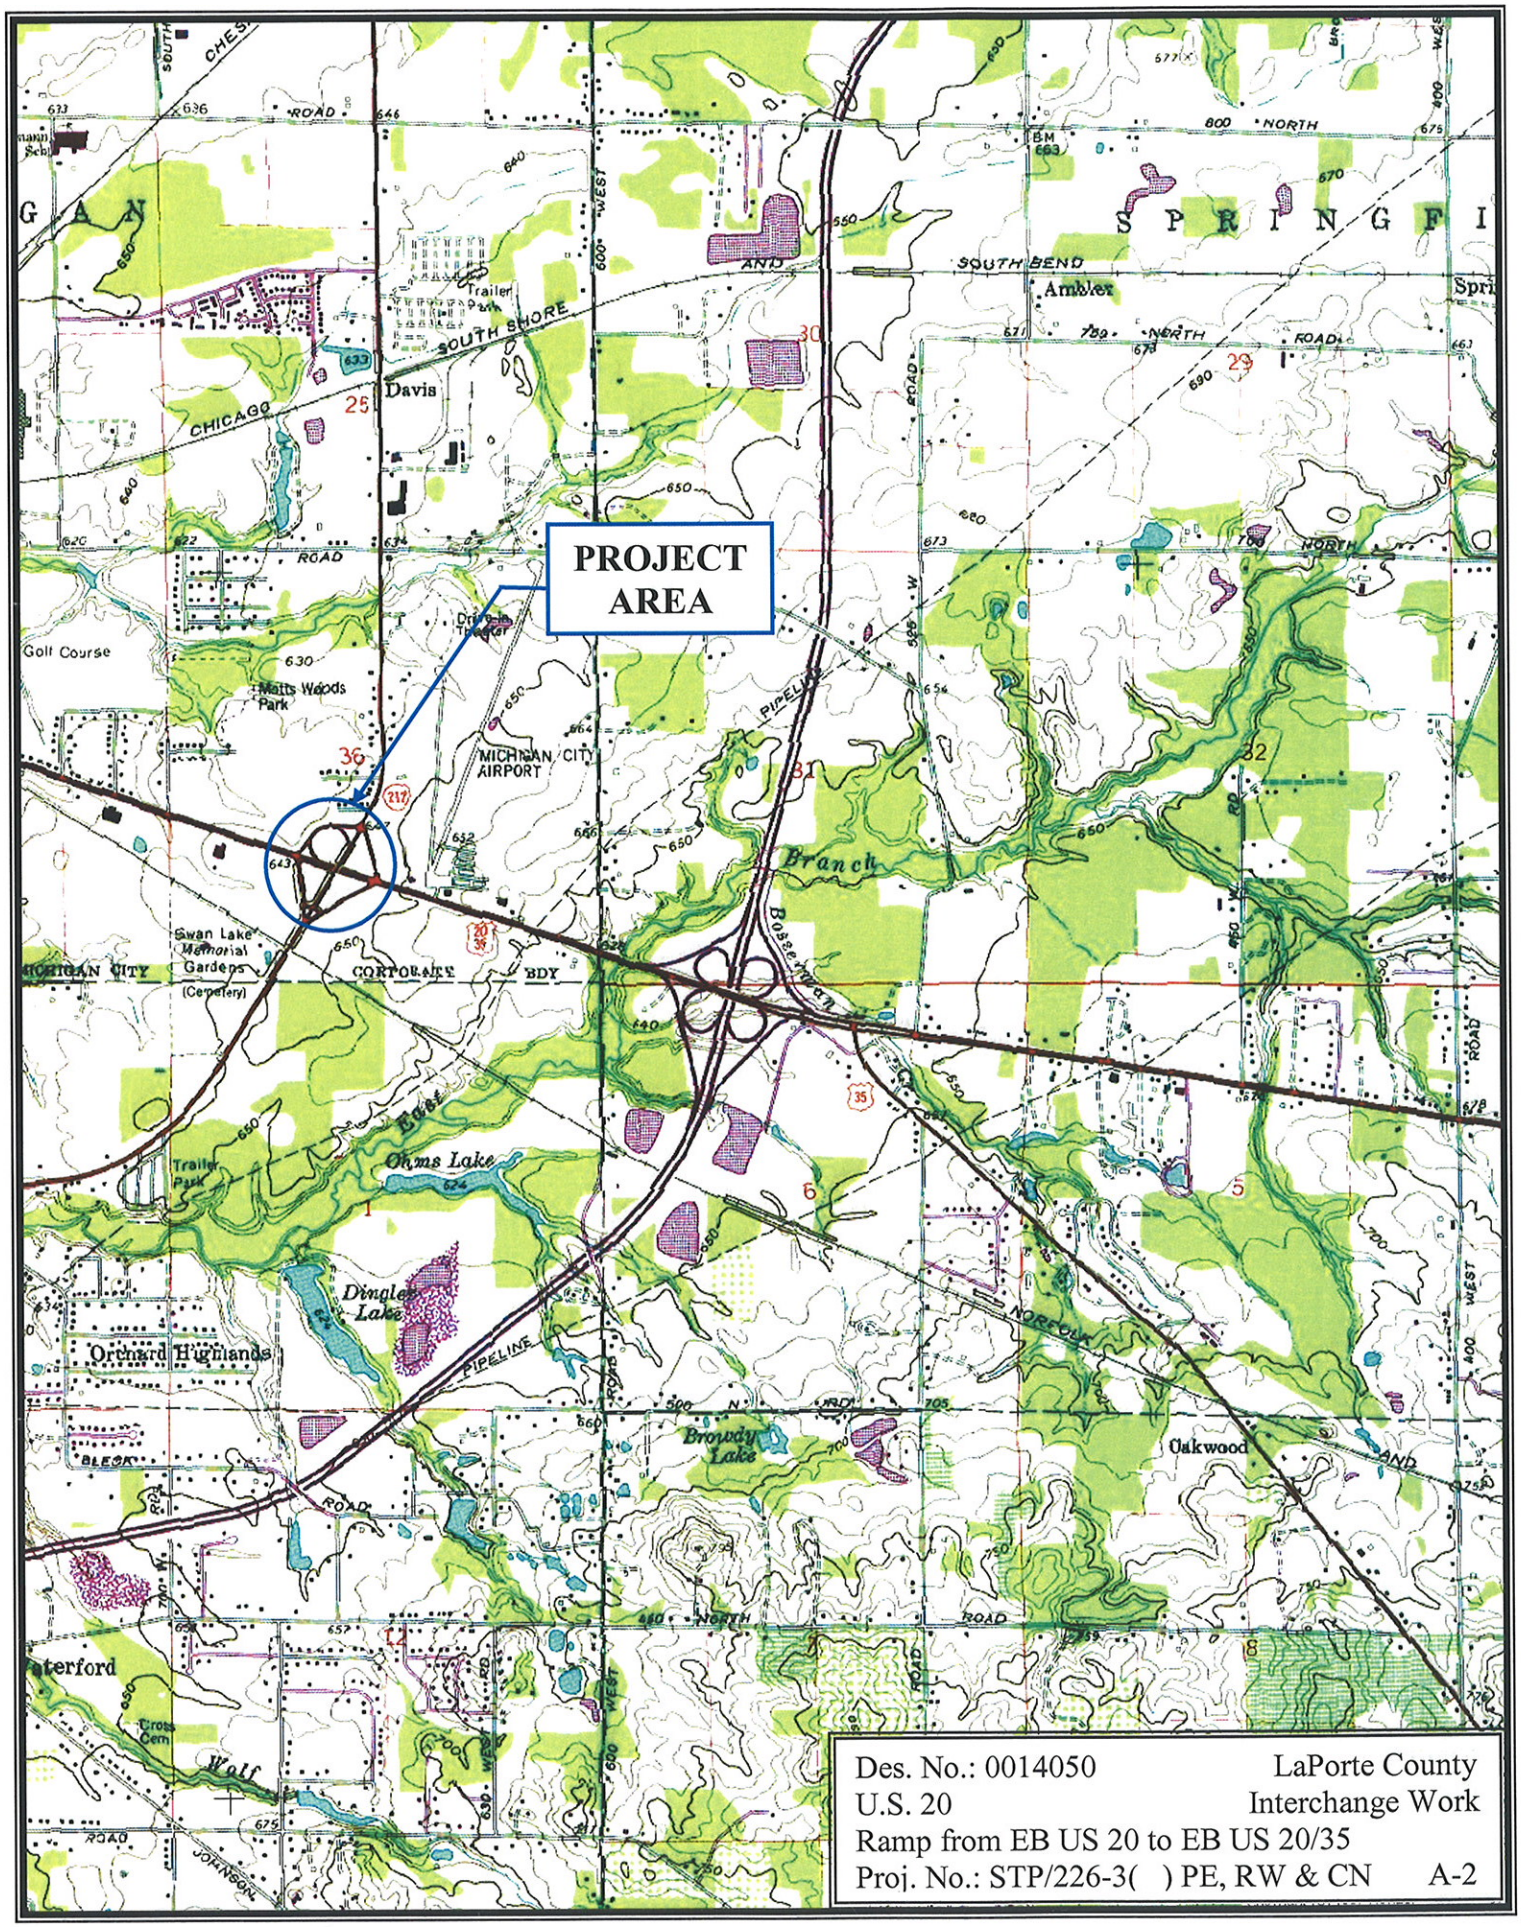
PROJECT AREA
Des. No.: 0014050
U.S. 20
Ramp from EB US 20 to EB US 20/35
Proj. No.: STP/226-3( ) PE, RW & CN
LaPorte County
Interchange Work
A-2

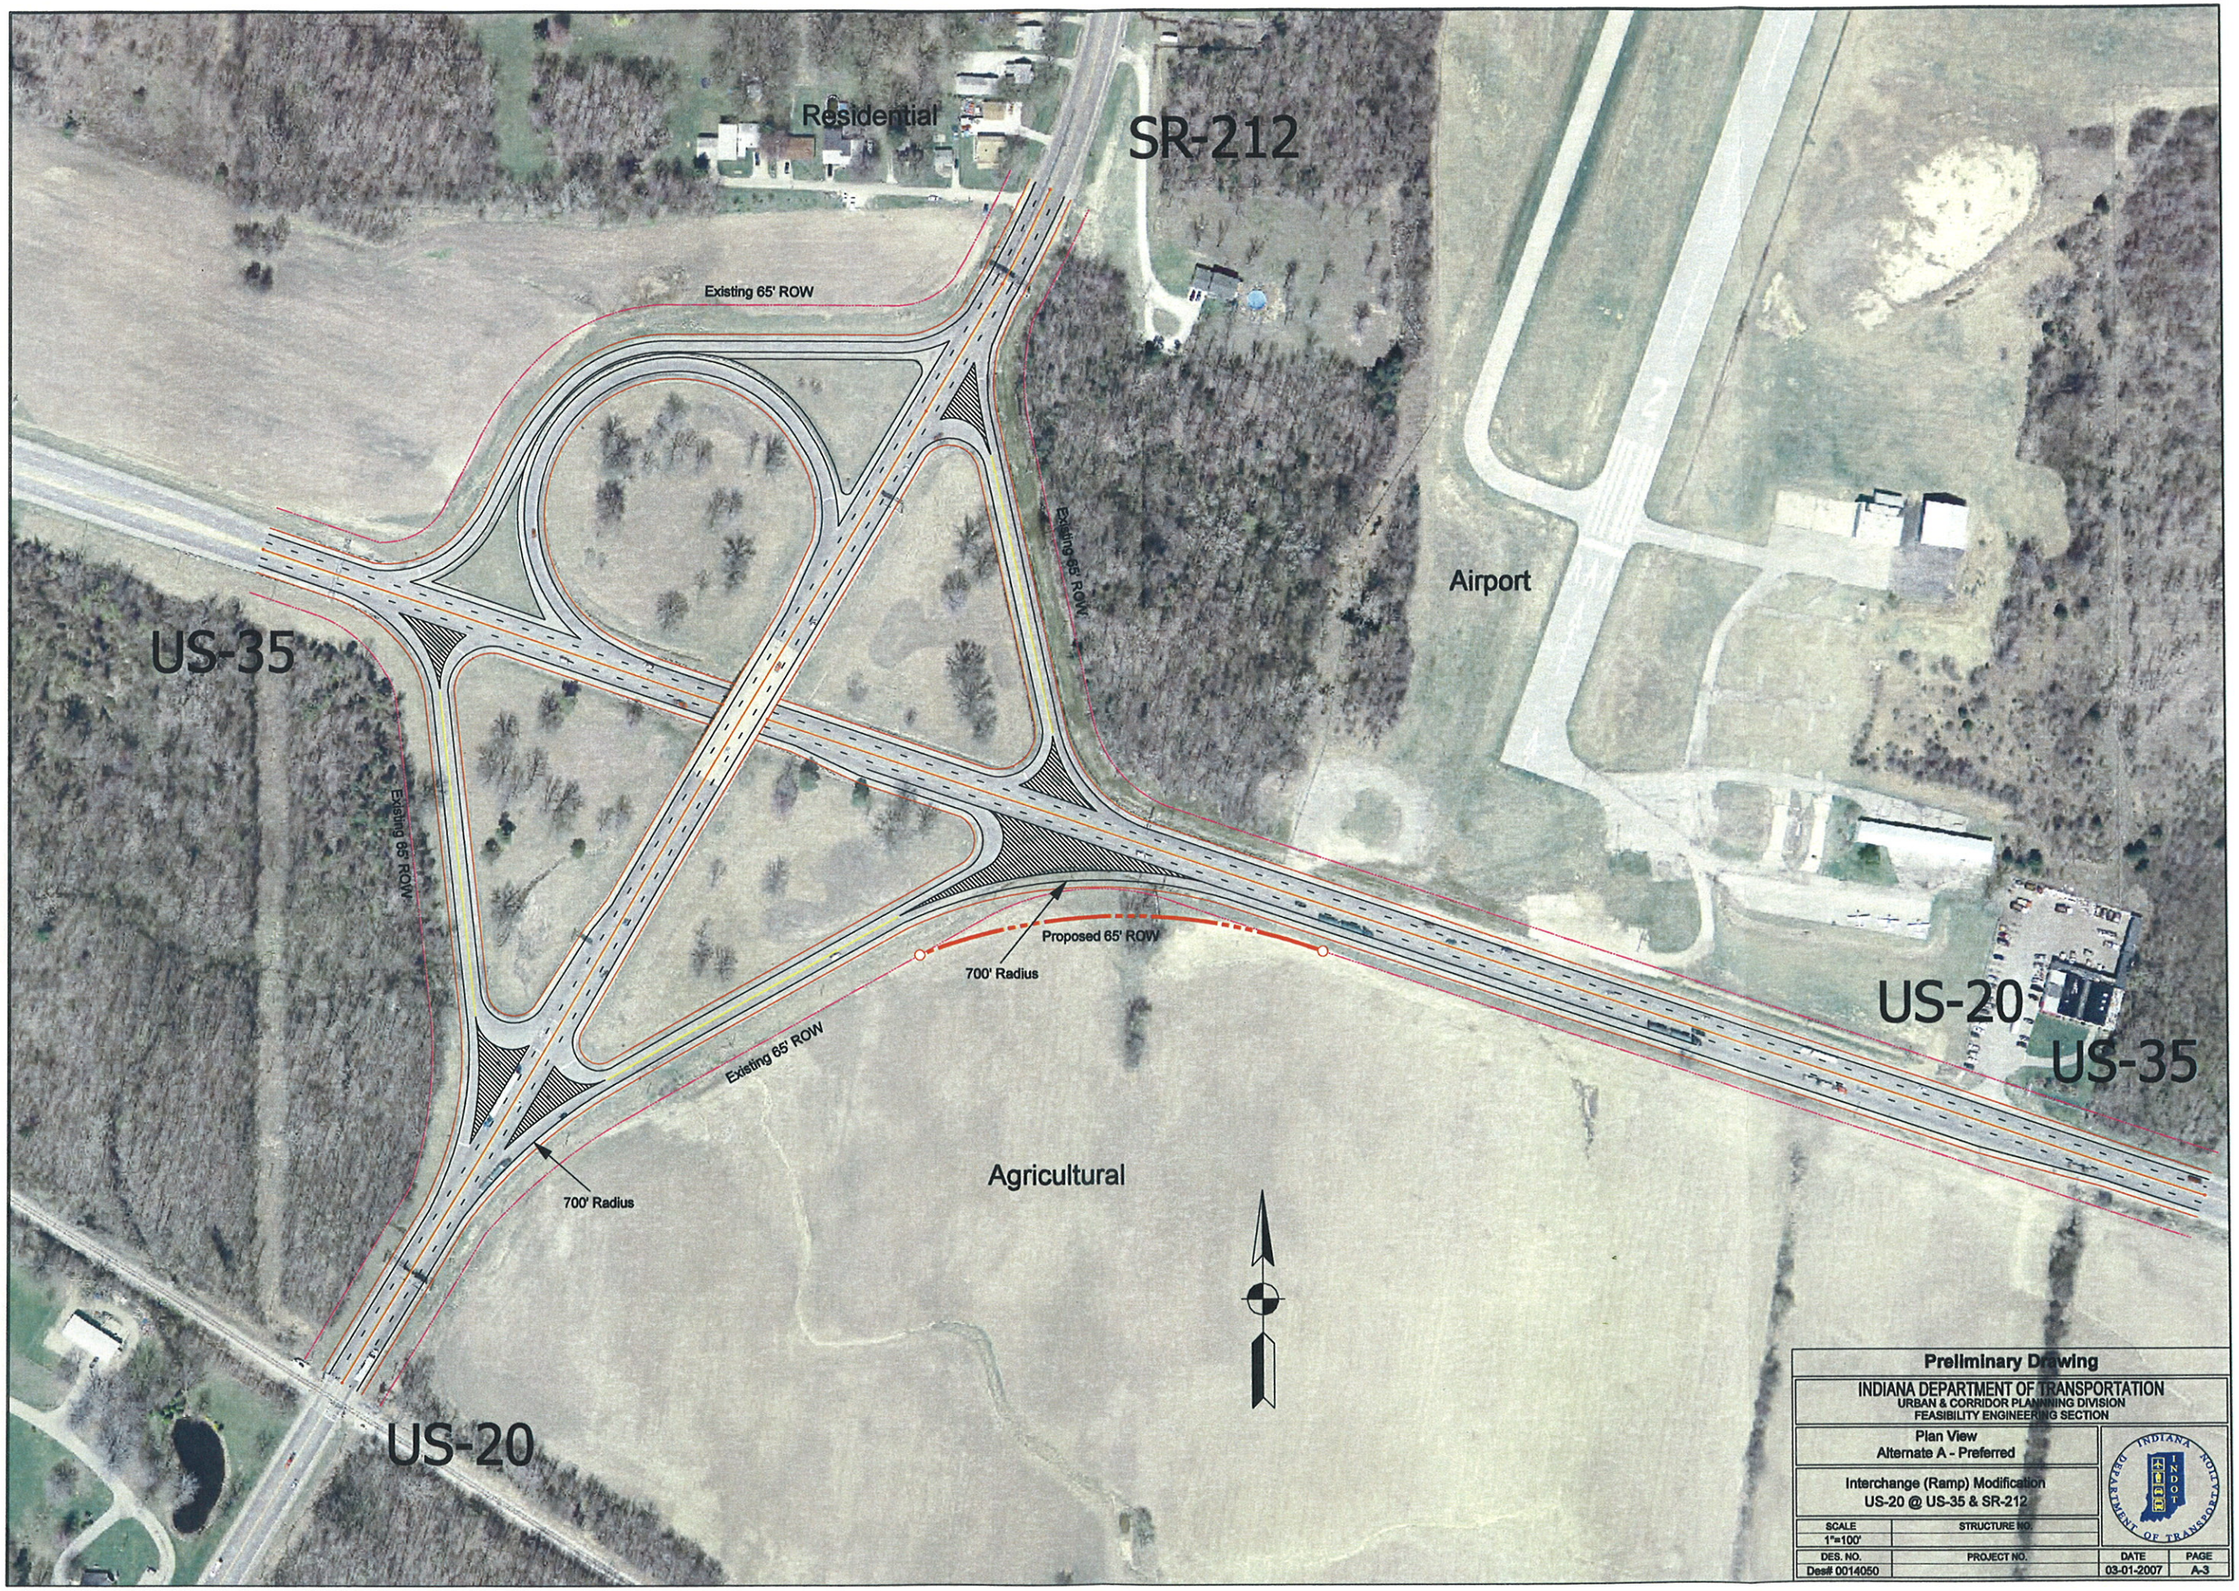

Preliminary Drawing

INDIANA DEPARTMENT OF TRANSPORTATION
URBAN & CORRIDOR PLANNNING DIVISION
FEASIBILITY ENGINEERING SECTION

Plan View
Alternate A - Preferred

Interchange (Ramp) Modification
US-20 @ US-35 & SR-212

SCALE	STRUCTURE NO.		
1"=100'			
DES. NO.	PROJECT NO.	DATE	PAGE
Des# 0014050		03-01-2007	A-3

...\ms\US-20@US-35.dgn 5/16/2007 12:57:14 PM

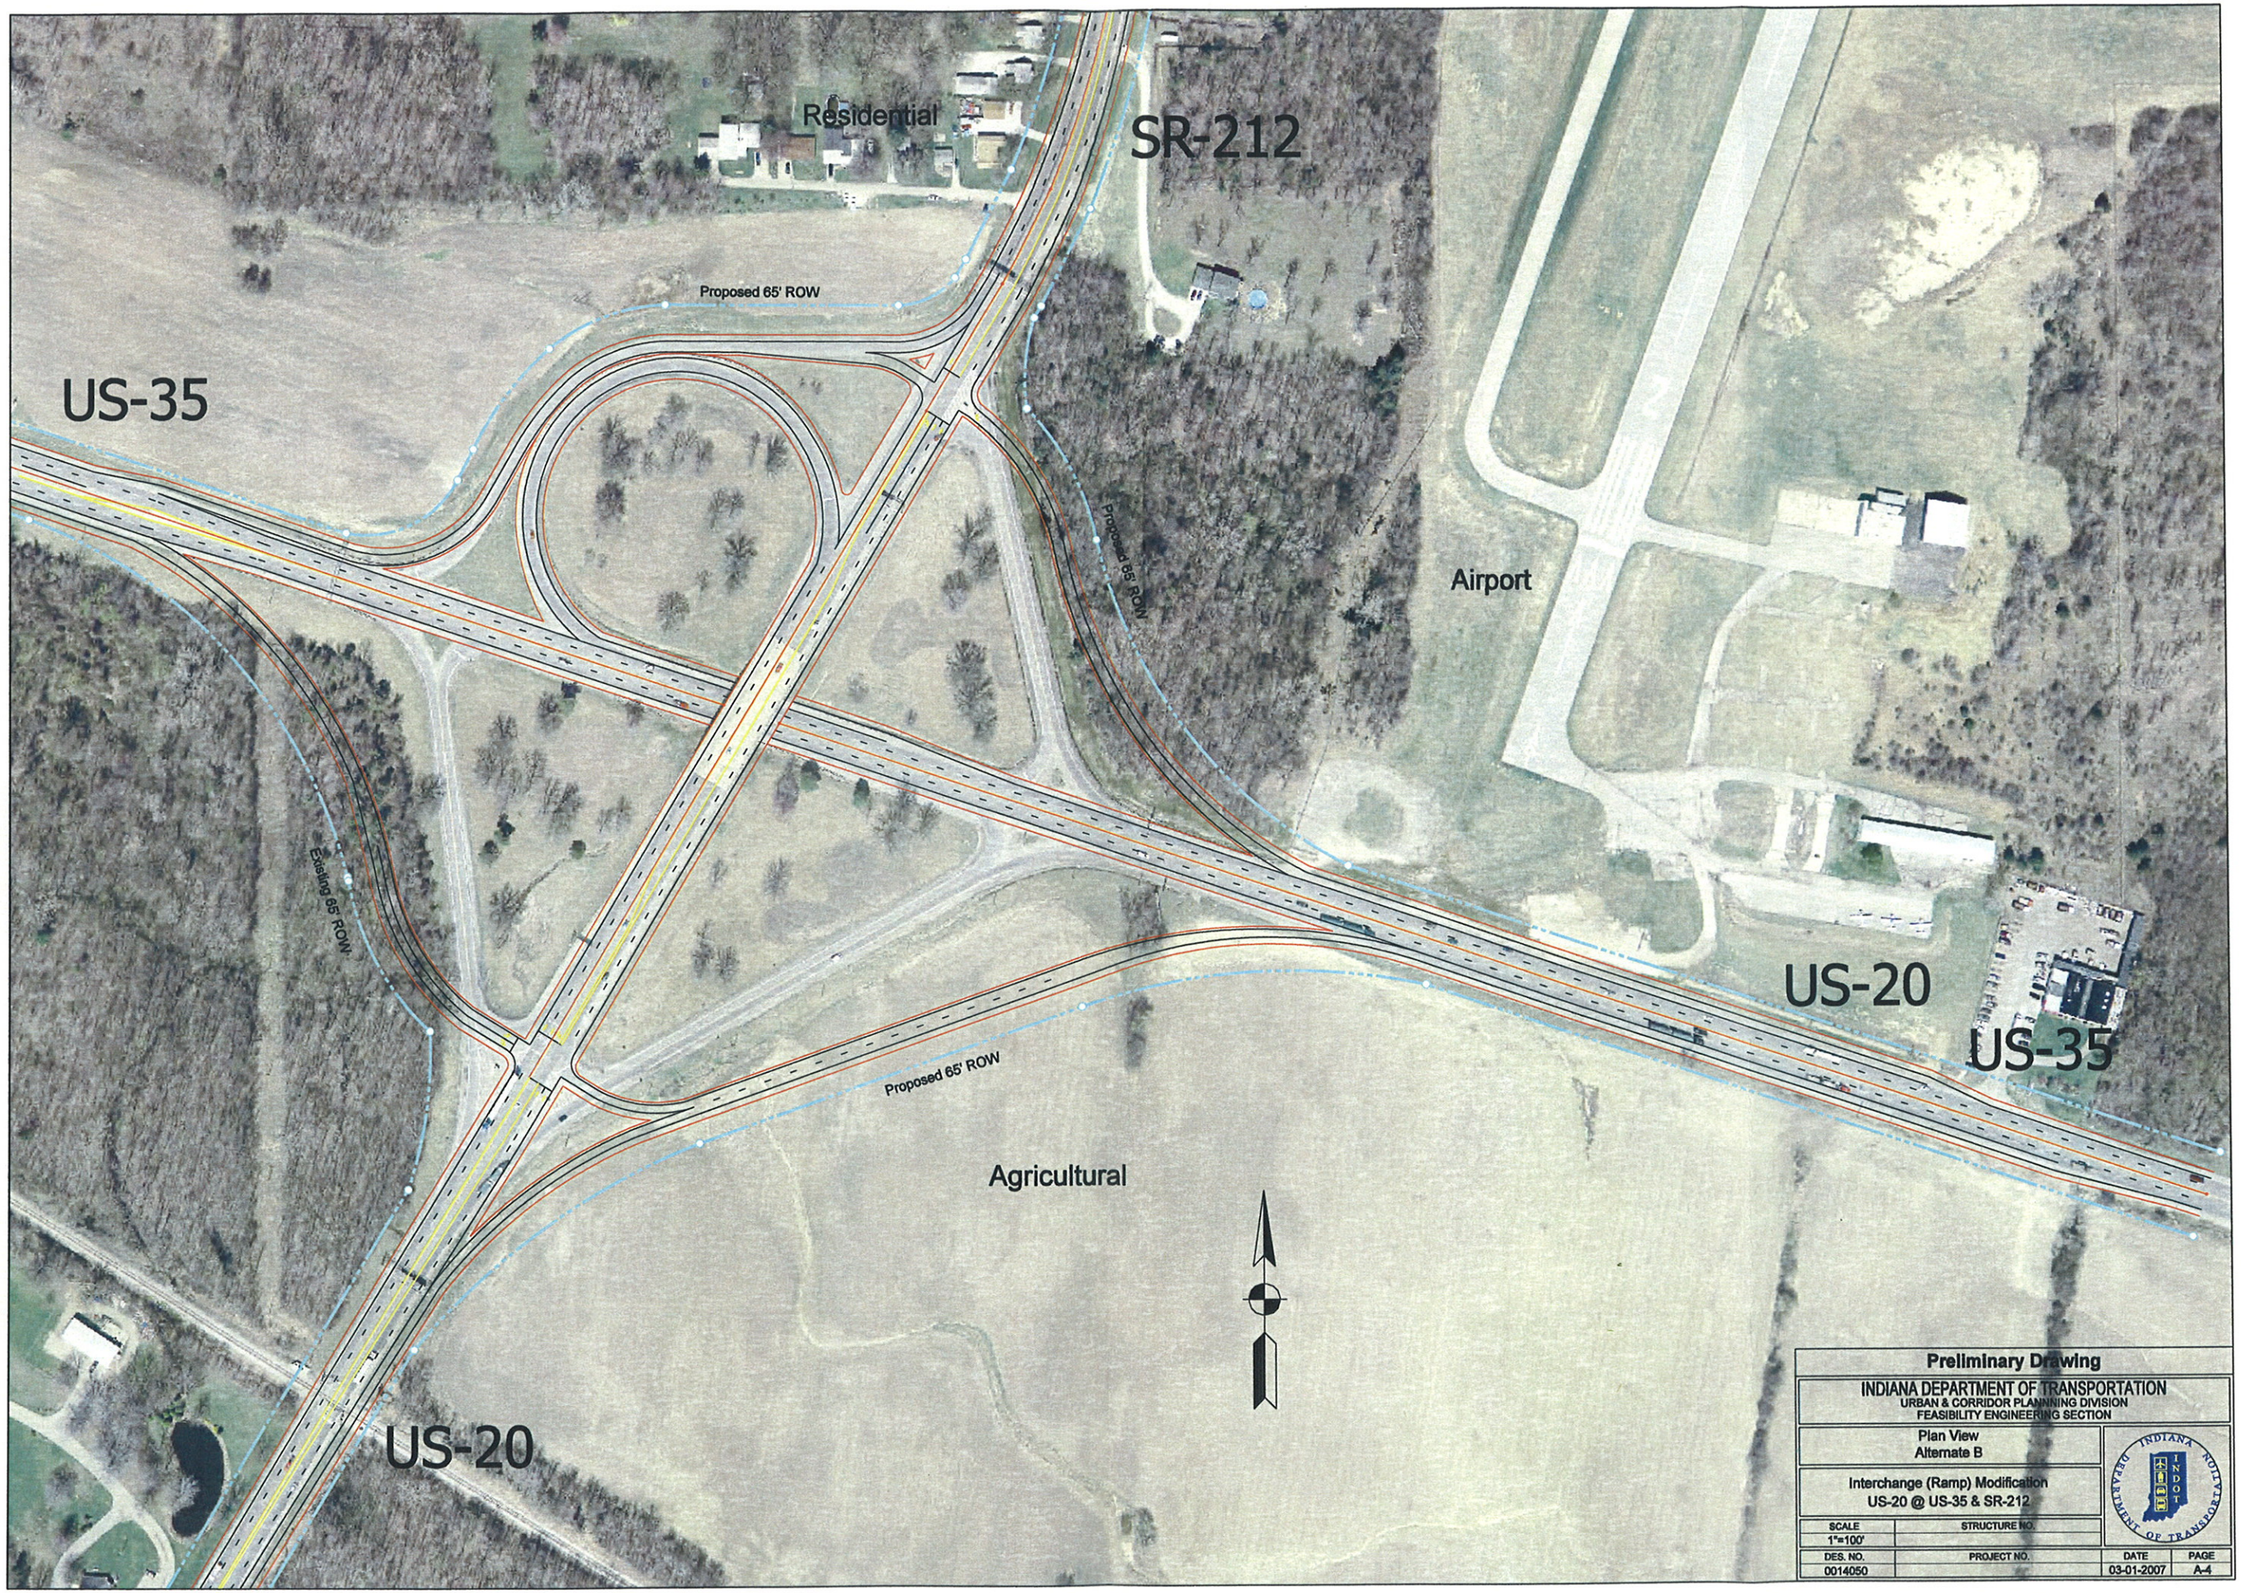

Preliminary Drawing

INDIANA DEPARTMENT OF TRANSPORTATION
URBAN & CORRIDOR PLANNING DIVISION
FEASIBILITY ENGINEERING SECTION

Plan View
Alternate B

Interchange (Ramp) Modification
US-20 @ US-35 & SR-212

SCALE	STRUCTURE NO.		
1"=100'			
DES. NO.	PROJECT NO.	DATE	PAGE
0014050		03-01-2007	A-4

...\ms\US-20@US-35_B.dgn 5/16/2007 12:58:39 PM