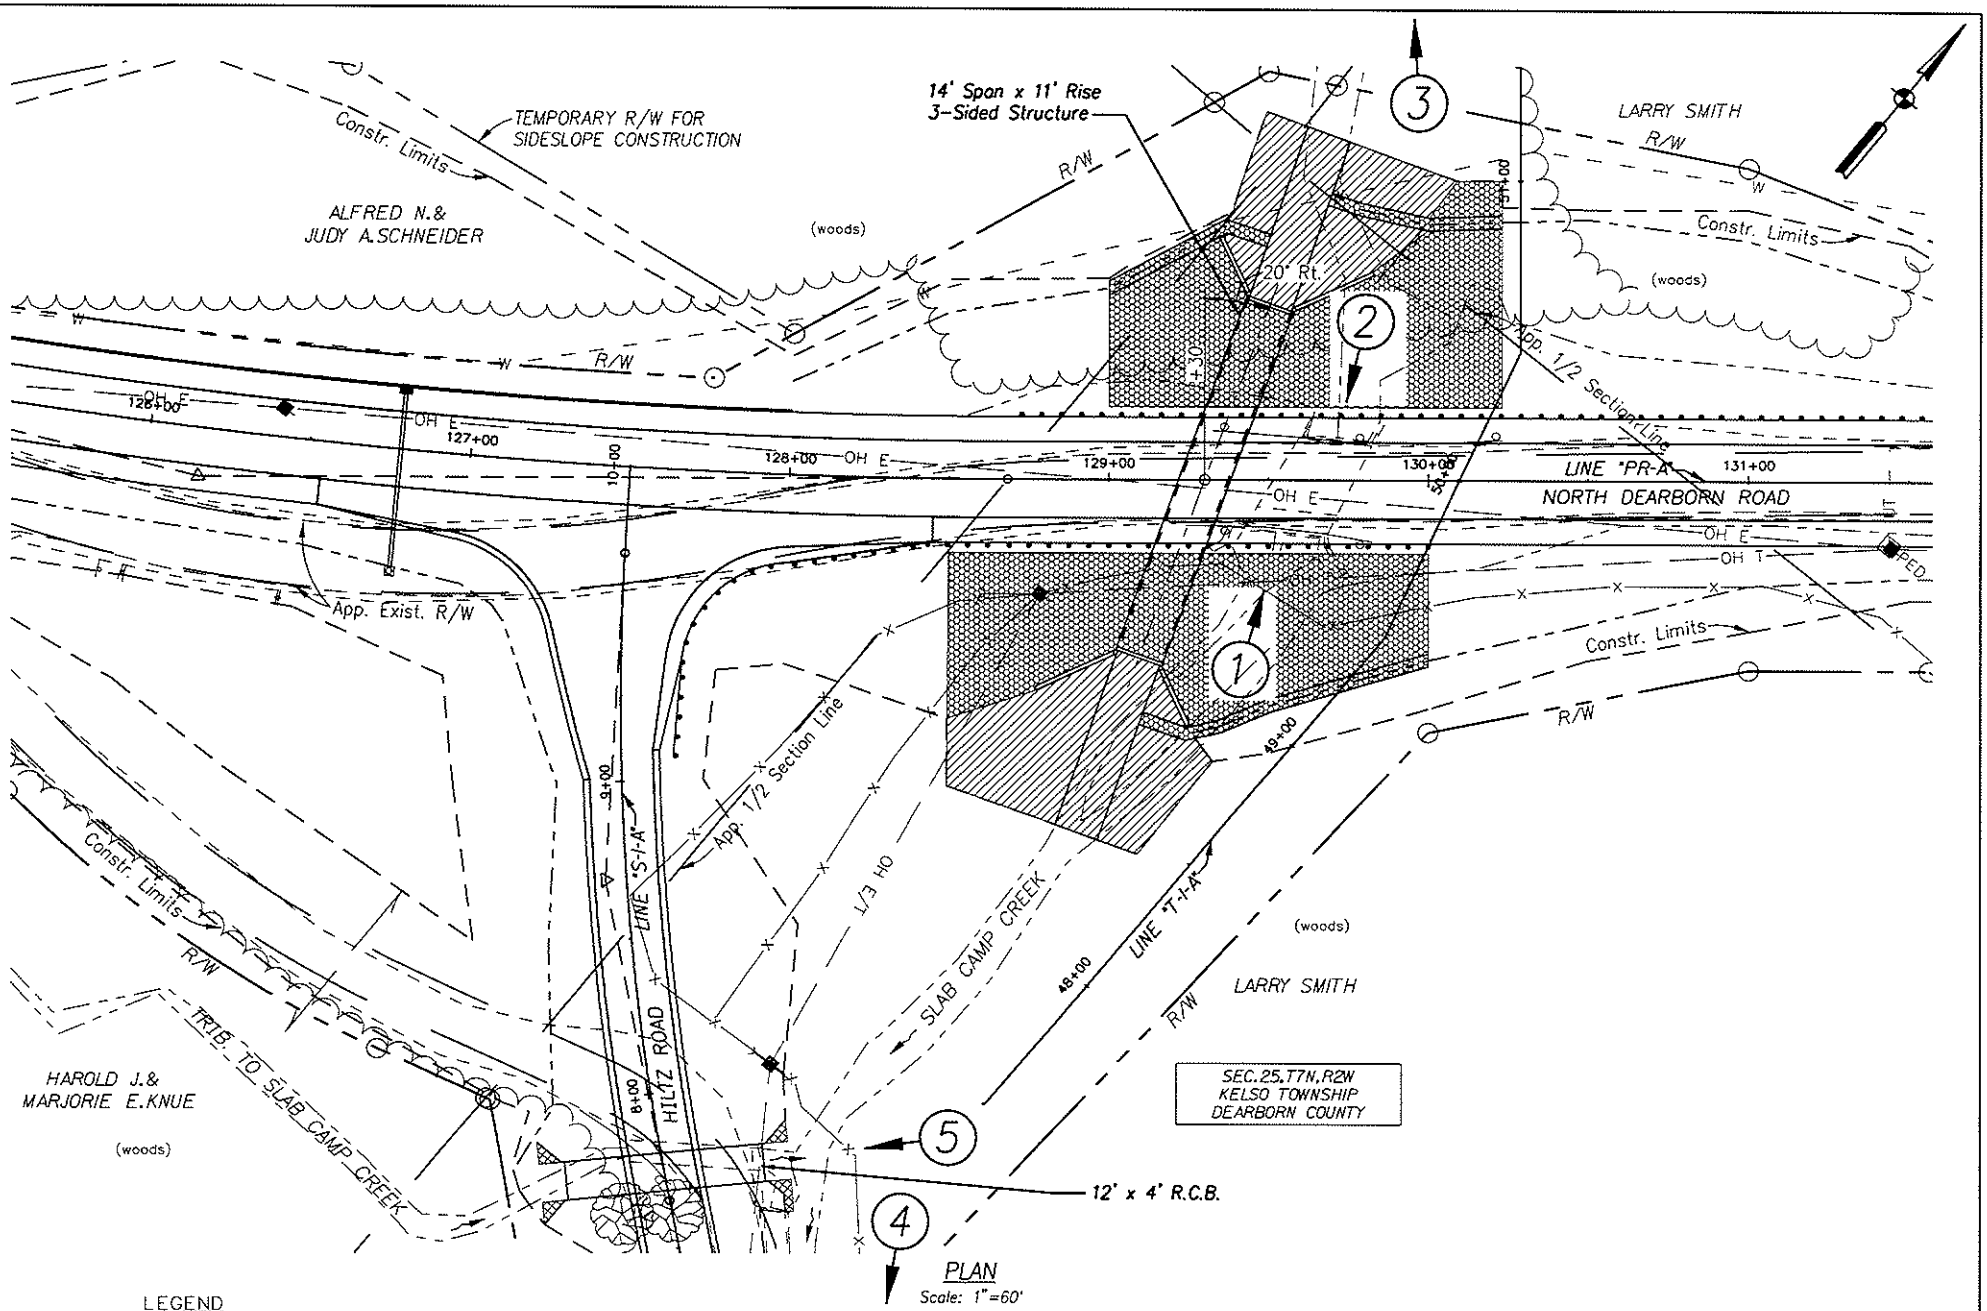


PLAN
Scale: 1"=60'

LEGEND

- REVETMENT RIPRAP
- CLASS 2 RIPRAP
- CLASS 1 RIPRAP

North Dearborn Road
over Slab Camp Creek
Photo Orientation

Applicant: Dearborn County
Agent: Level 5 Engineering
Date: 10/25/10
Scale: 1"=60'

6/16/03

1. Looking at south end of existing concrete arch structure.

6/16/03

2. Looking at north end of existing concrete arch structure.

6/16/03

3. Looking upstream from structures.

6/16/03

4. Looking downstream from structures.

6/16/03

5. Looking at east end of existing CMP.