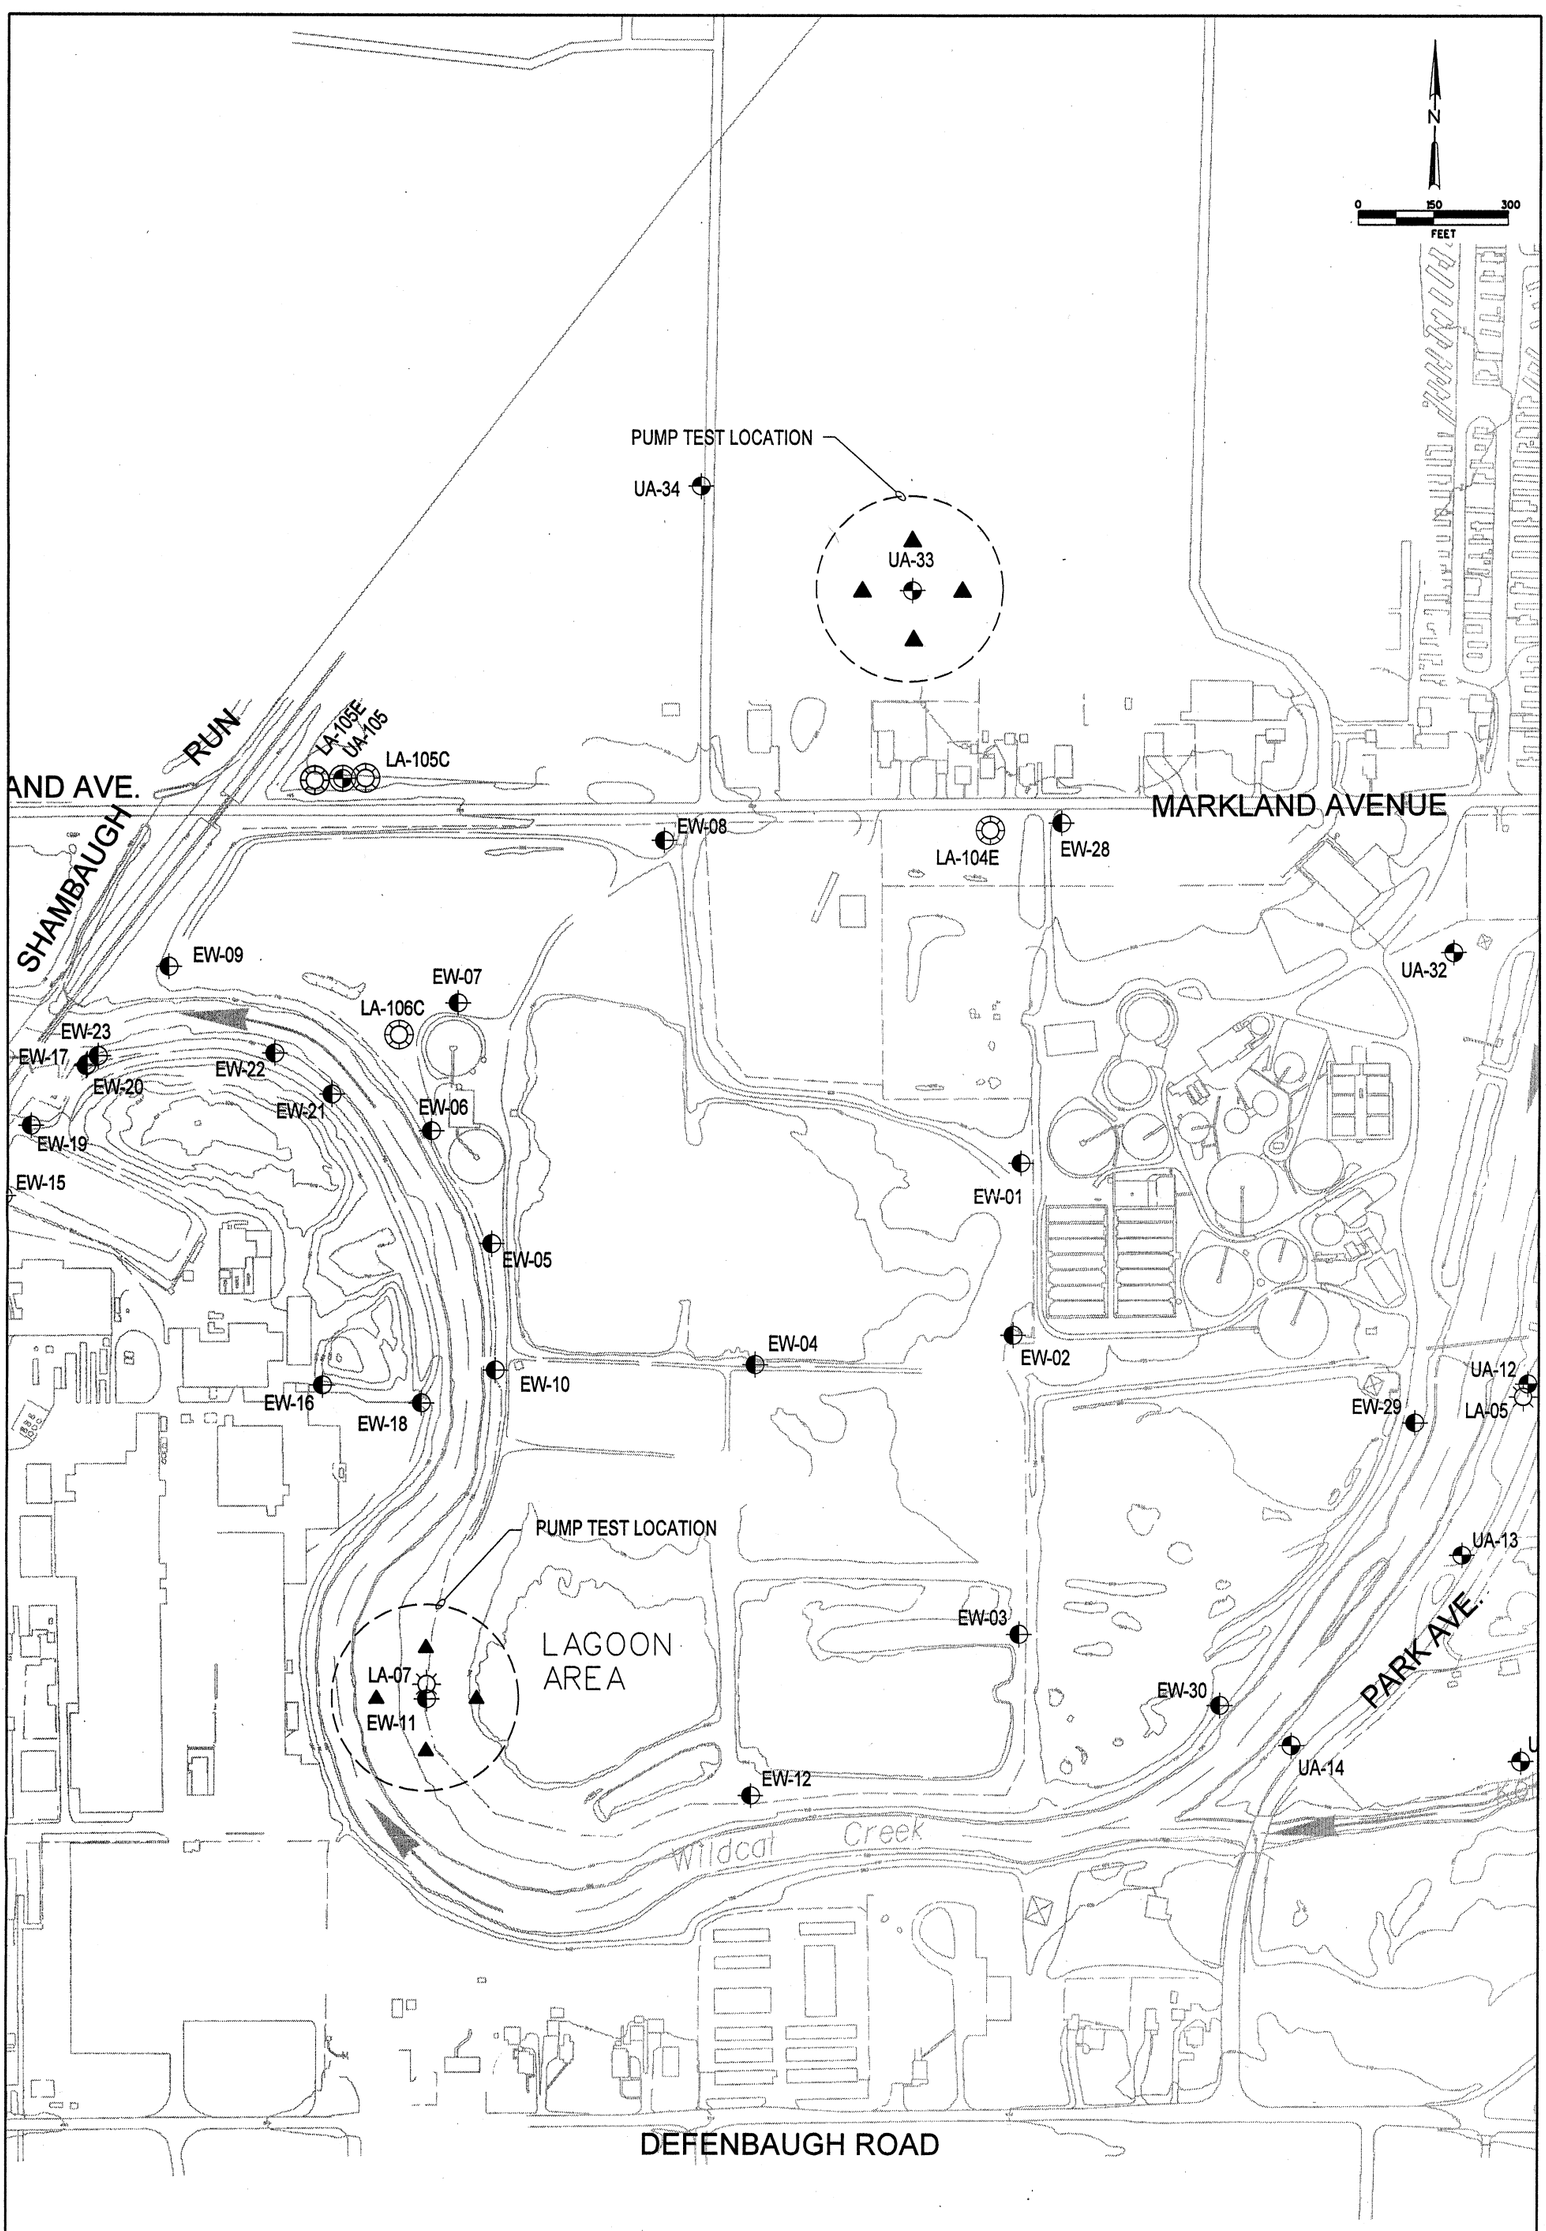

LEGEND

▲ TEMPORARY PIEZOMETER LOCATION

FIGURE 1C

PROPOSED PUMP TEST LOCATIONS
NORTH OF MAIN PLANT
AND LAGOON AREA

CH2MHILL

\HERCULES\CONTINENTAL STEEL\CAD\DRAWINGS\SAMPLING PLAN\tech memo-pumptest_fig2c.dgn 18-FEB-2002

Appendix B

Aquifer Pump Test