POINT NO.	COORDINATE NORTHING	COORDINATE EASTING	ELEVATION	POINT NO.	COORDINATE NORTHING	COORDINATE EASTING	ELEVATION	POINT NO.	COORDINATE NORTHING	COORDINATE EASTING	ELEVATION
1	9946.58	6502.52	786.00	16	10222.15	6636.91	792.00	31	10024.02	7272.10	794.00
2	9939.66	6543.19	790.00	17	10253.83	6641.77	790.00	32	9982.39	7288.74	792.00
3	9951.54	6579.13	792.00	18	10279.05	6608.17	782.00	33	9885.70	7312.51	780.00
4	9974.08	6621.84	794.00	19	10274.01	6570.41	786.00	34	10085.75	6756.22	796.00
5	9977.93	6663.99	795.00	20	10239.14	7382.81	782.00	35	10103.49	6901.34	796.00
6	9935.83	6672.19	794.00	21	10194.55	7424.22	790.00	36	10105.46	7070.10	796.00
7	9885.77	6663.90	792.00	22	10188.47	7377.28	792.00	37	10093.64	7235.57	796.00
8	9852.10	6672.03	790.00	23	10153.54	7321.70	794.00	38	10239.96	6991.74	784.00
9	9818.48	6692.96	786.00	24	10114.17	7288.65	795.00				
10	10249.88	6542.34	786.00	25	10124.34	7339.07	794.00				
11	10240.36	6601.05	790.00	26	10156.29	7396.35	792.00				
12	10200.56	6613.74	792.00	27	9896.21	7333.42	780.00				
13	10161.80	6650.93	794.00	28	9993.95	7311.63	792.00				
14	10140.69	6690.76	795.00	29	10034.62	7292.25	794.00				
15	10182.62	6672.30	794.00	30	10066.72	7263.86	795.00				

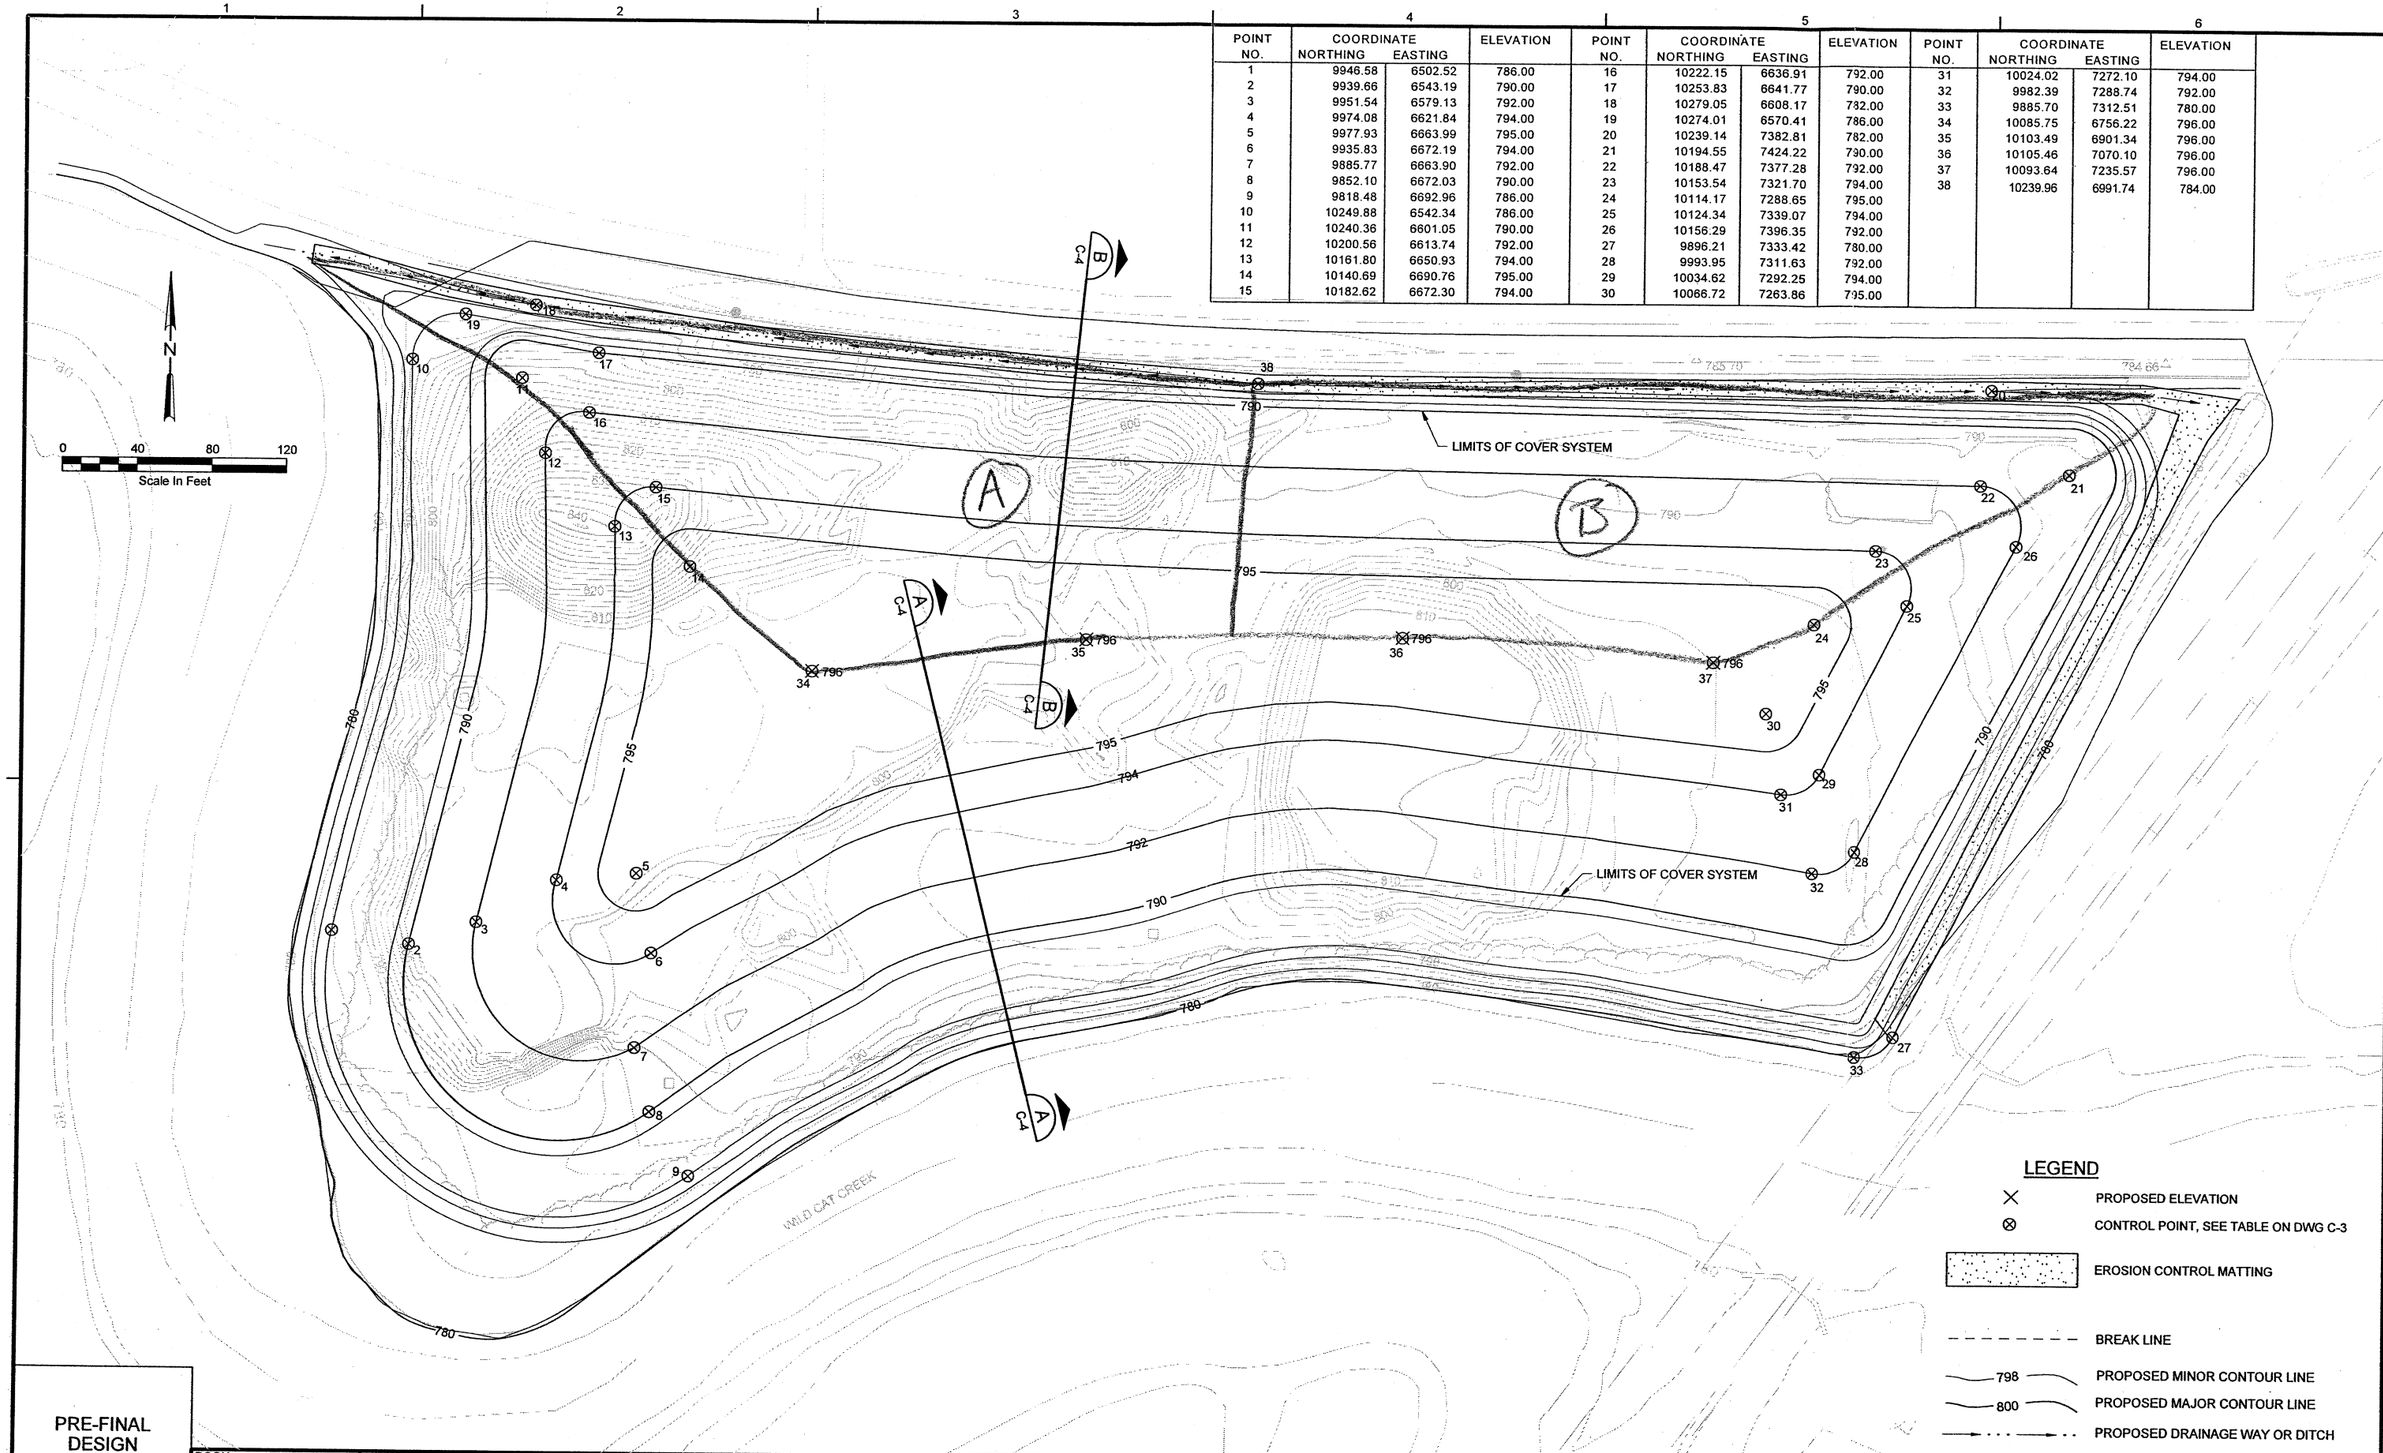

PRE-FINAL DESIGN

NOT FOR CONSTRUCTION

DSGN	C.M.LIETHEN
DR	J.M.ZAFFKE
CHK	D.J.PLOMB
APVD	

NO.	DATE	REVISION	BY	APVD

VERIFY SCALE
BAR IS ONE INCH ON ORIGINAL DRAWING.
0 1"
IF NOT ONE INCH ON THIS SHEET, ADJUST SCALES ACCORDINGLY.

CH2MHILL

CONTINENTAL STEEL SUPERFUND SITE
KOKOMO, INDIANA

SLAG PROCESSING AREA

SITEWORK

FINAL GRADING PLAN

SHEET	4
DWG	C-3
DATE	MAY 2004
PROJ	184243.FD.01

FILENAME: csc03d.dgn PLOT DATE: 18-MAY-2004 PLOT TIME: 09:45:59

REUSE OF DOCUMENTS: THIS DOCUMENT, AND THE IDEAS AND DESIGNS INCORPORATED HEREIN, AS AN INSTRUMENT OF PROFESSIONAL SERVICE, IS THE PROPERTY OF CH2M HILL AND IS NOT TO BE USED, IN WHOLE OR IN PART, FOR ANY OTHER PROJECT WITHOUT THE WRITTEN AUTHORIZATION OF CH2MHILL. ©CH2M HILL