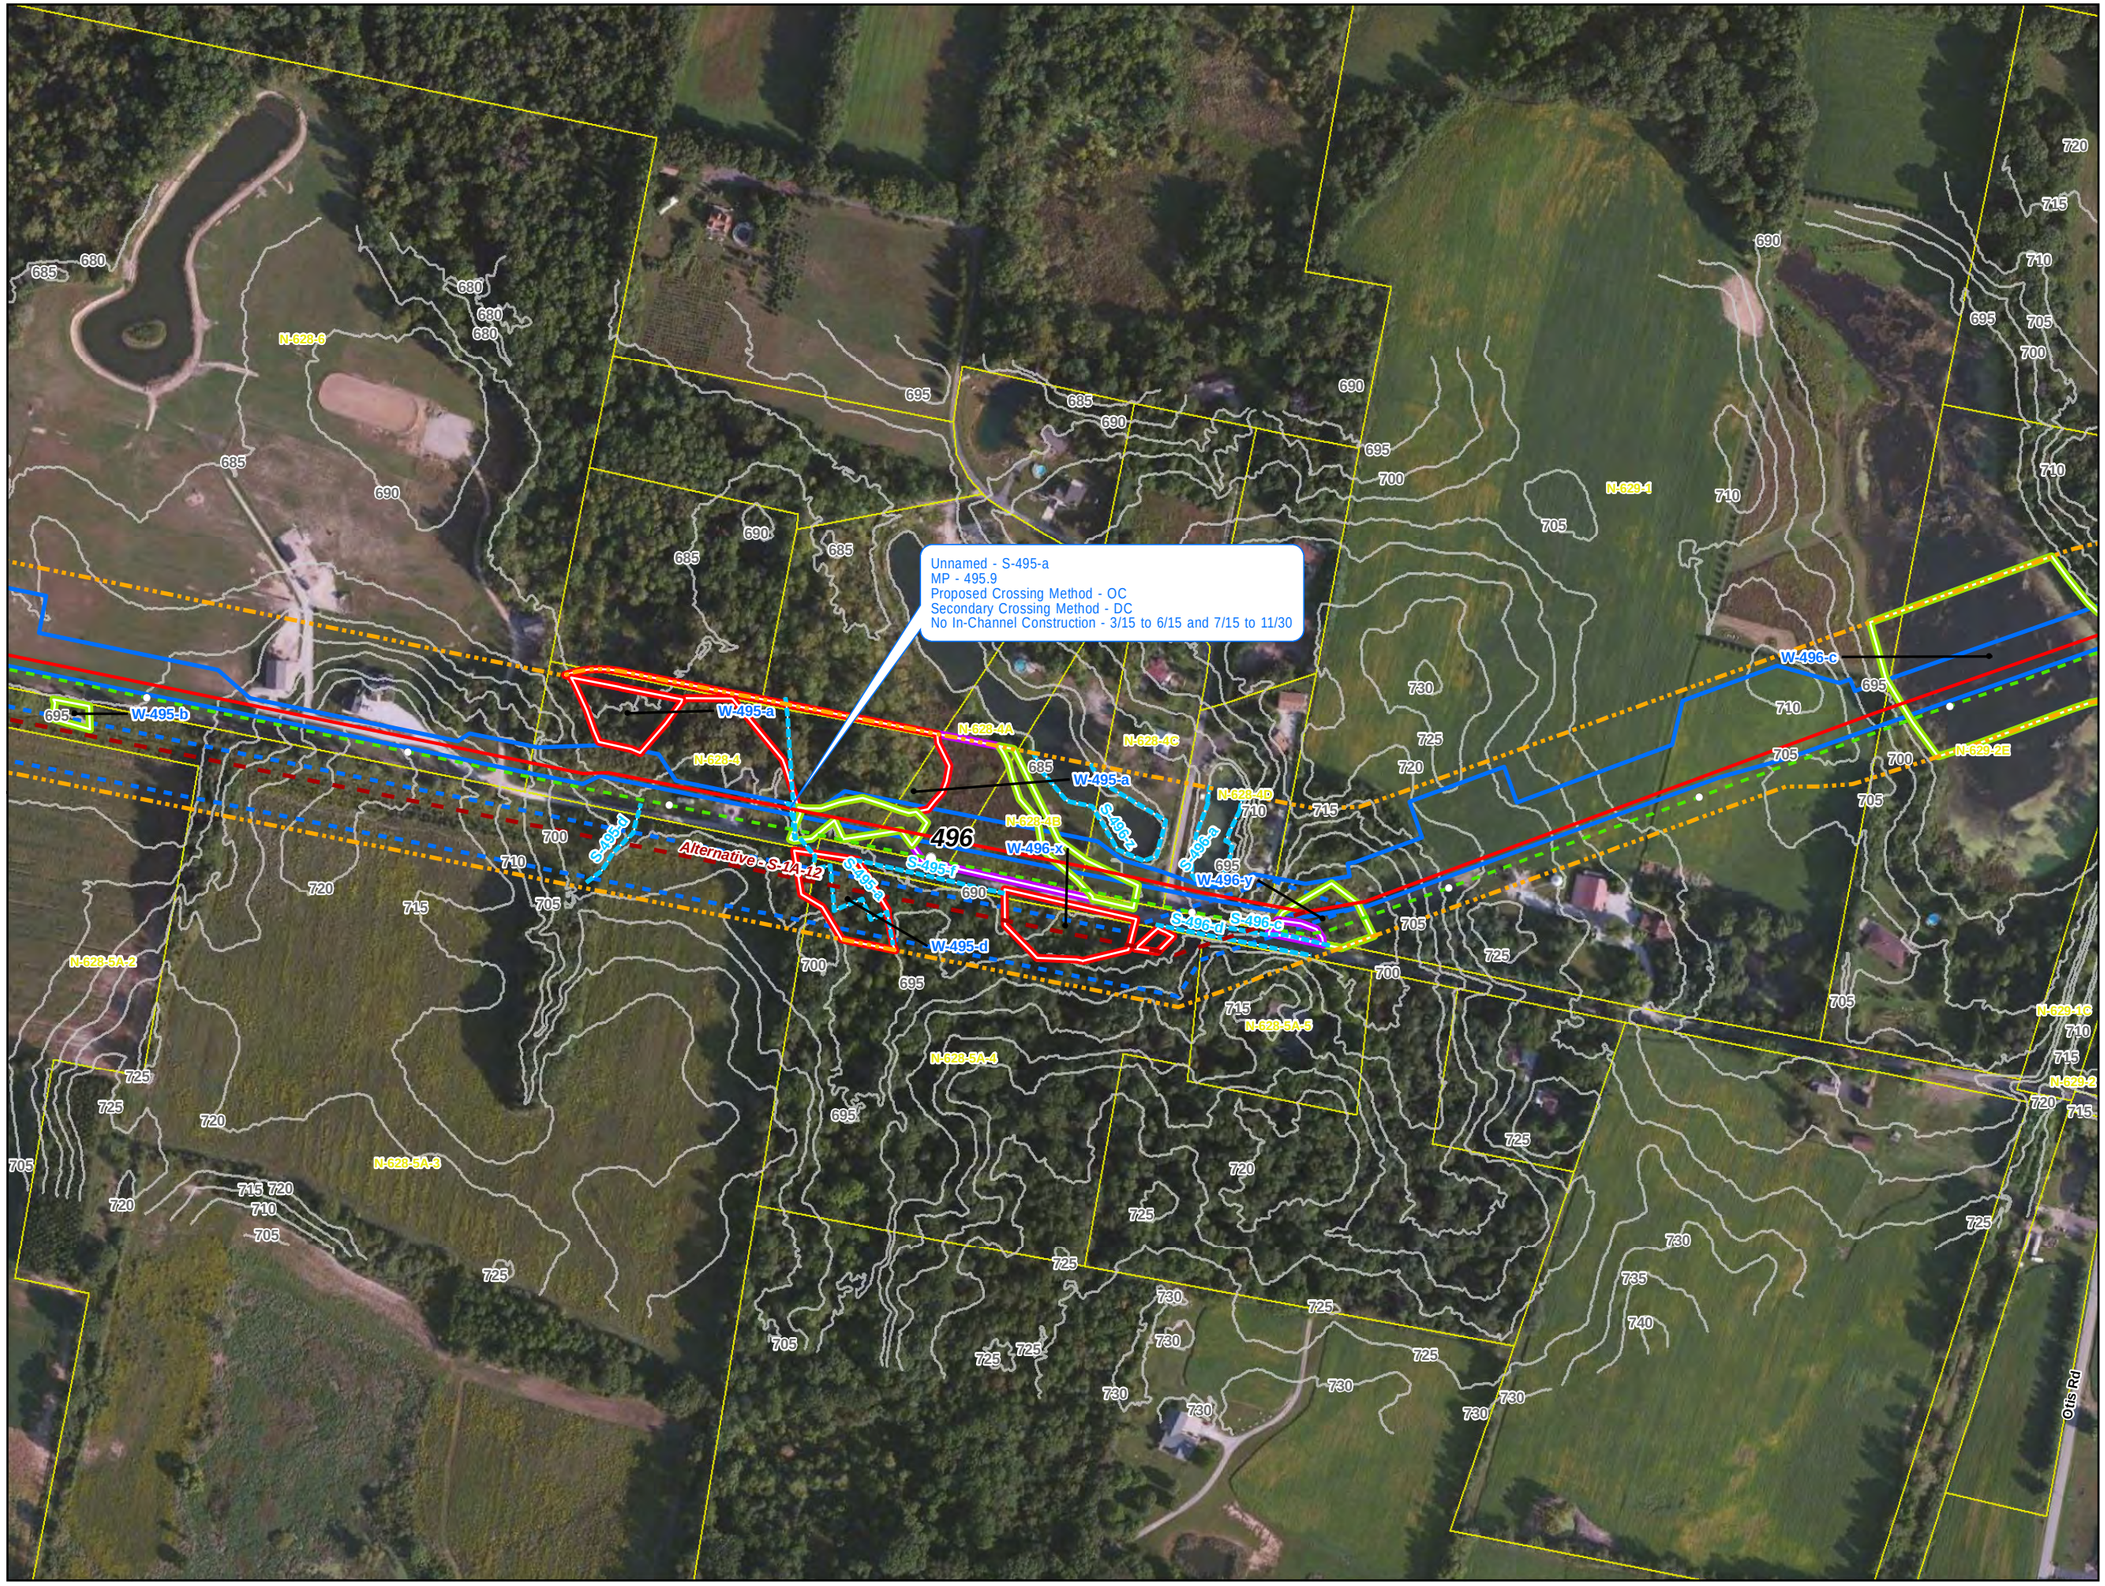

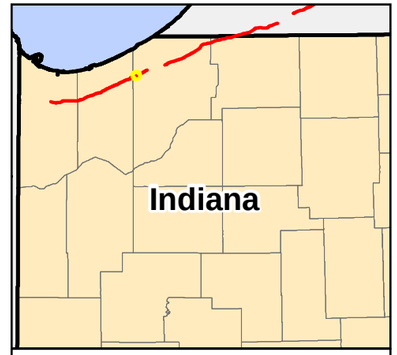

0 150 300 Feet

1 inch = 300 feet

N
W E
S

- Milepost
- Proposed Pipeline
- Route Alternative
- Existing Line 6B Pipeline
- Temporary Workspace
- Alternative Temporary Workspace
- Contour
- Waterbody
- Survey Corridor
- County Boundary
- Parcel Boundary
- Township, Range, Section Boundary

Wetland

- PEM
- PFO
- Open Water
- PUB
- PSS

Line 6B Phase 2 Replacement Project

Wetlands and Waterbodies

Segment 1A

LaPorte County

Map 36 of 50

Source: Z:\Clients\EnbridgeLine_6B_Build\out\ArcGIS\20120606\N_PermitAlignment_Sheets\Line_6B_Phase2_IN_Alignment.mxd

Date: (6/14/2012)

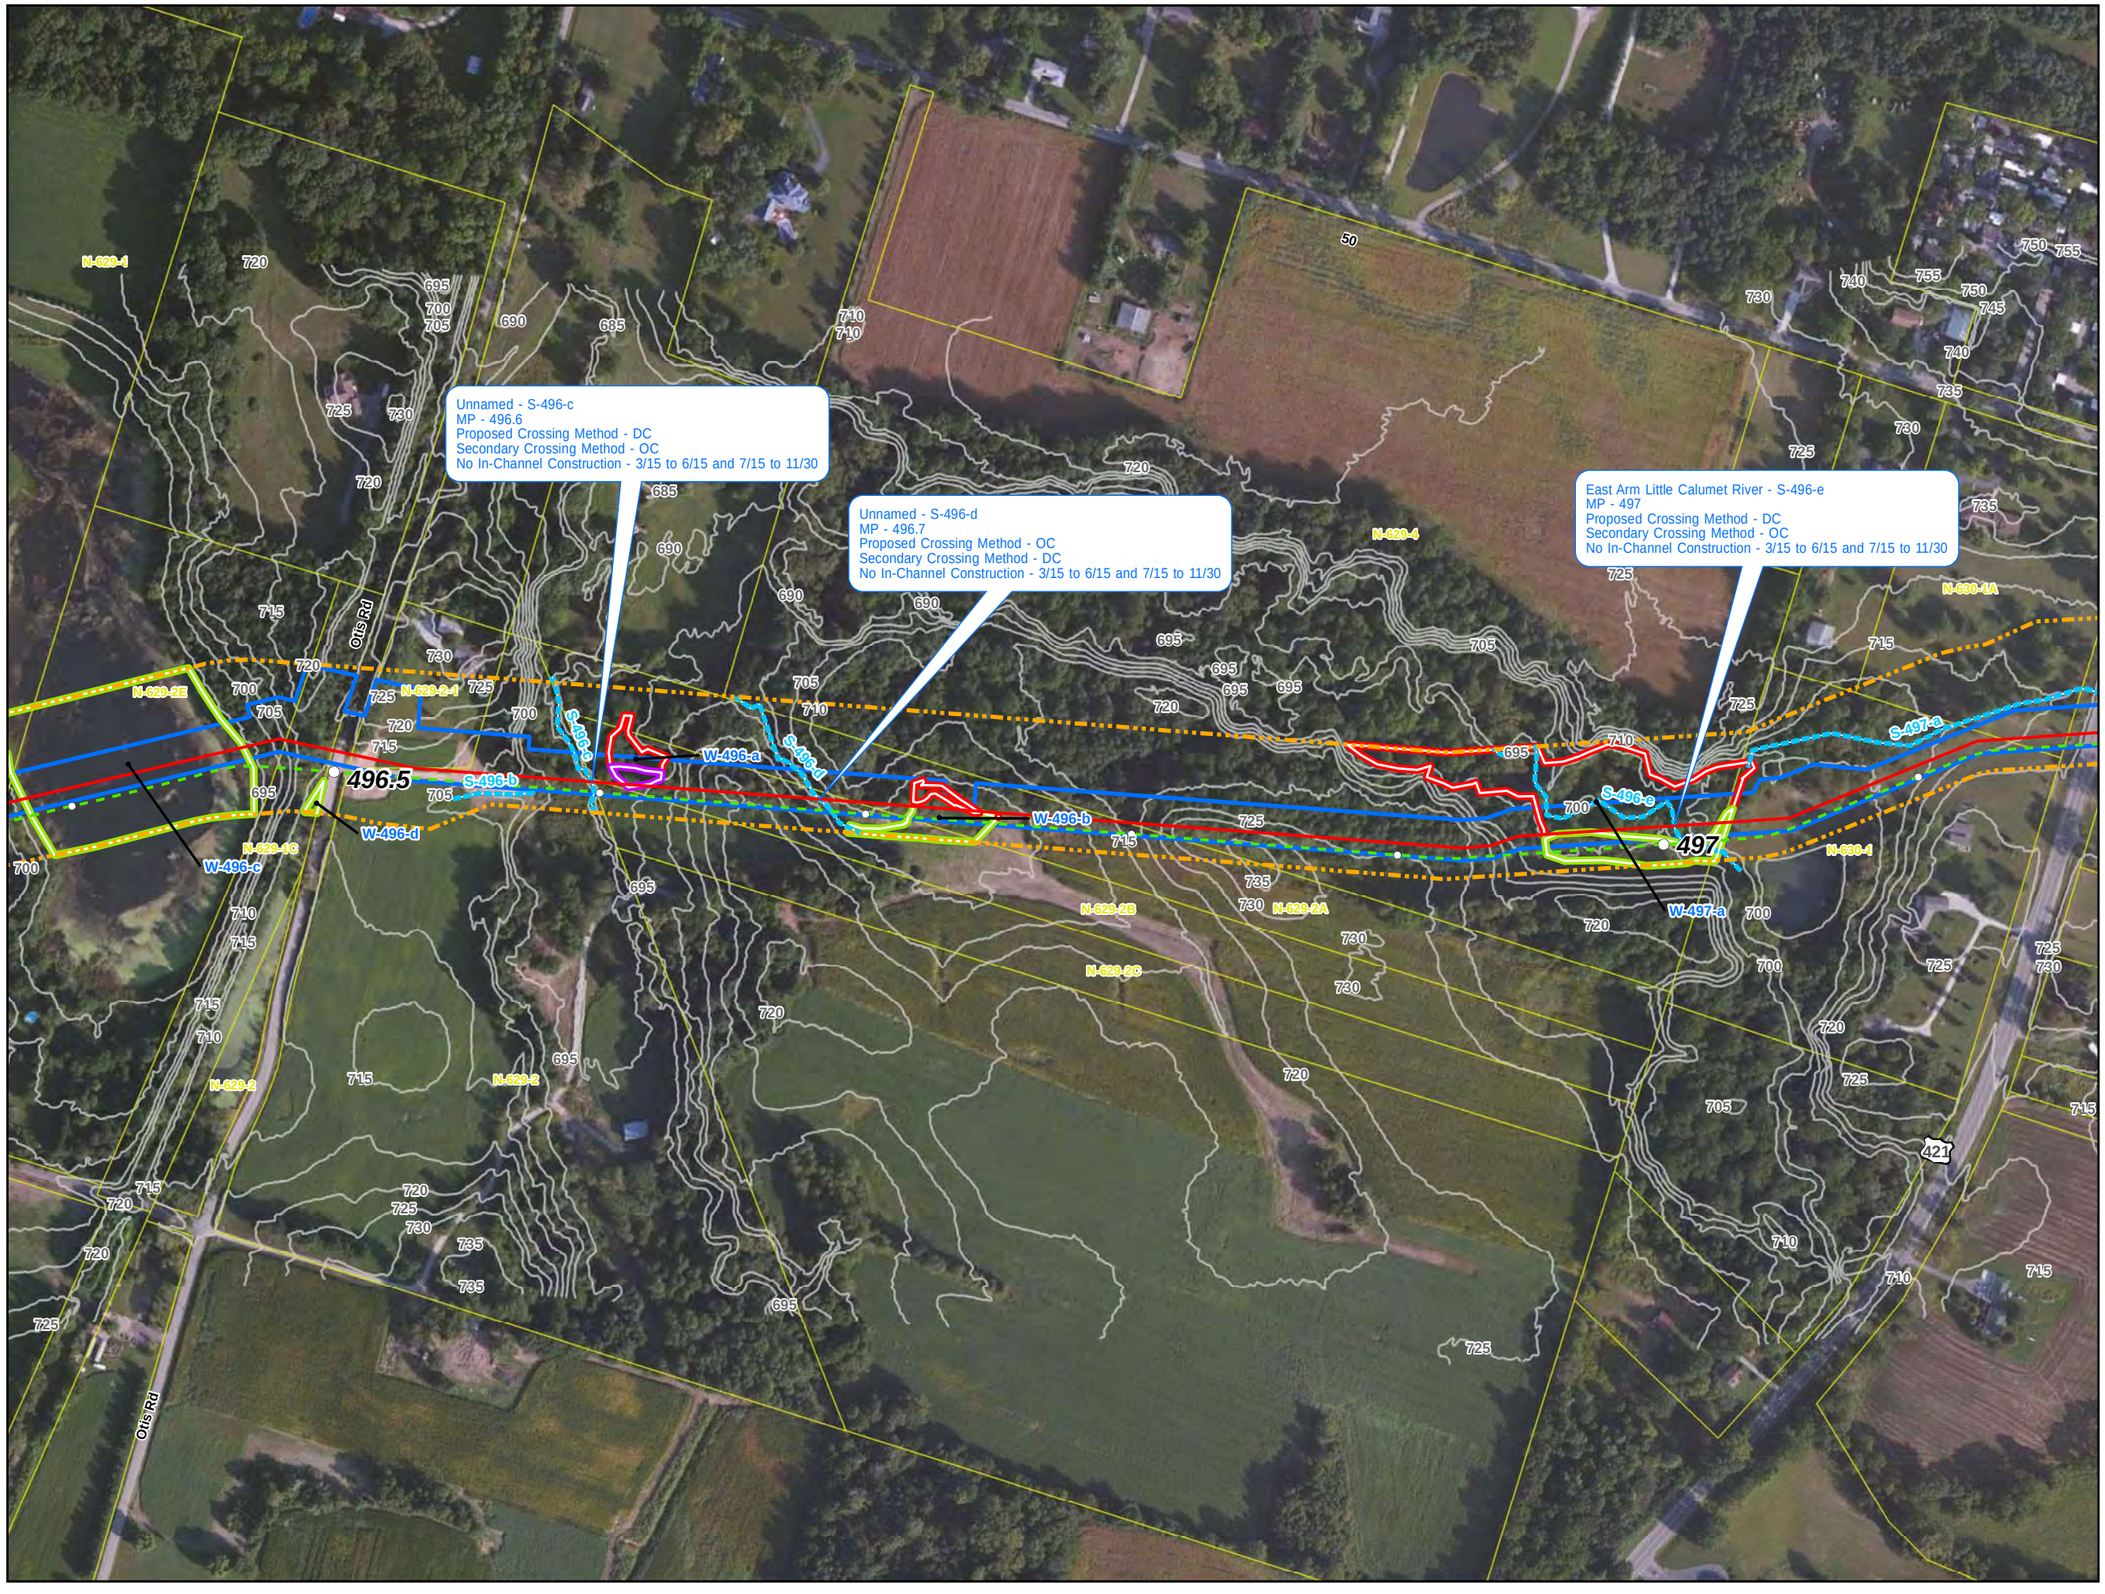

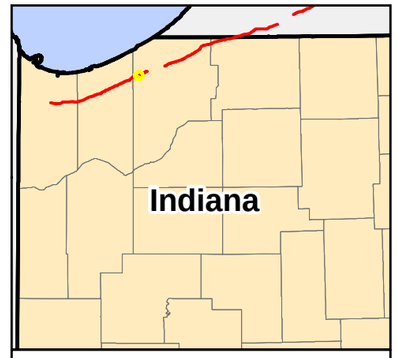

0 150 300 Feet

1 inch = 300 feet

- Milepost
- Proposed Pipeline
- Route Alternative
- Existing Line 6B Pipeline
- Temporary Workspace
- Alternative Temporary Workspace
- Contour
- Waterbody
- Survey Corridor
- County Boundary
- Parcel Boundary
- Township, Range, Section Boundary

Wetland

- PEM
- PFO
- Open Water
- PUB
- PSS

Line 6B Phase 2 Replacement Project

Wetlands and Waterbodies

Segment 1A

LaPorte County

Map 37 of 50

Source: Z:\Clients\E_H\EnbridgeLine_6B_Build\out\ArcGIS\2012\06\IN_PermitAlignment_Sheets\Line_6B_Phase2_IN_Alignment_Rotated_Labels.mxd

Date: (6/15/2012)

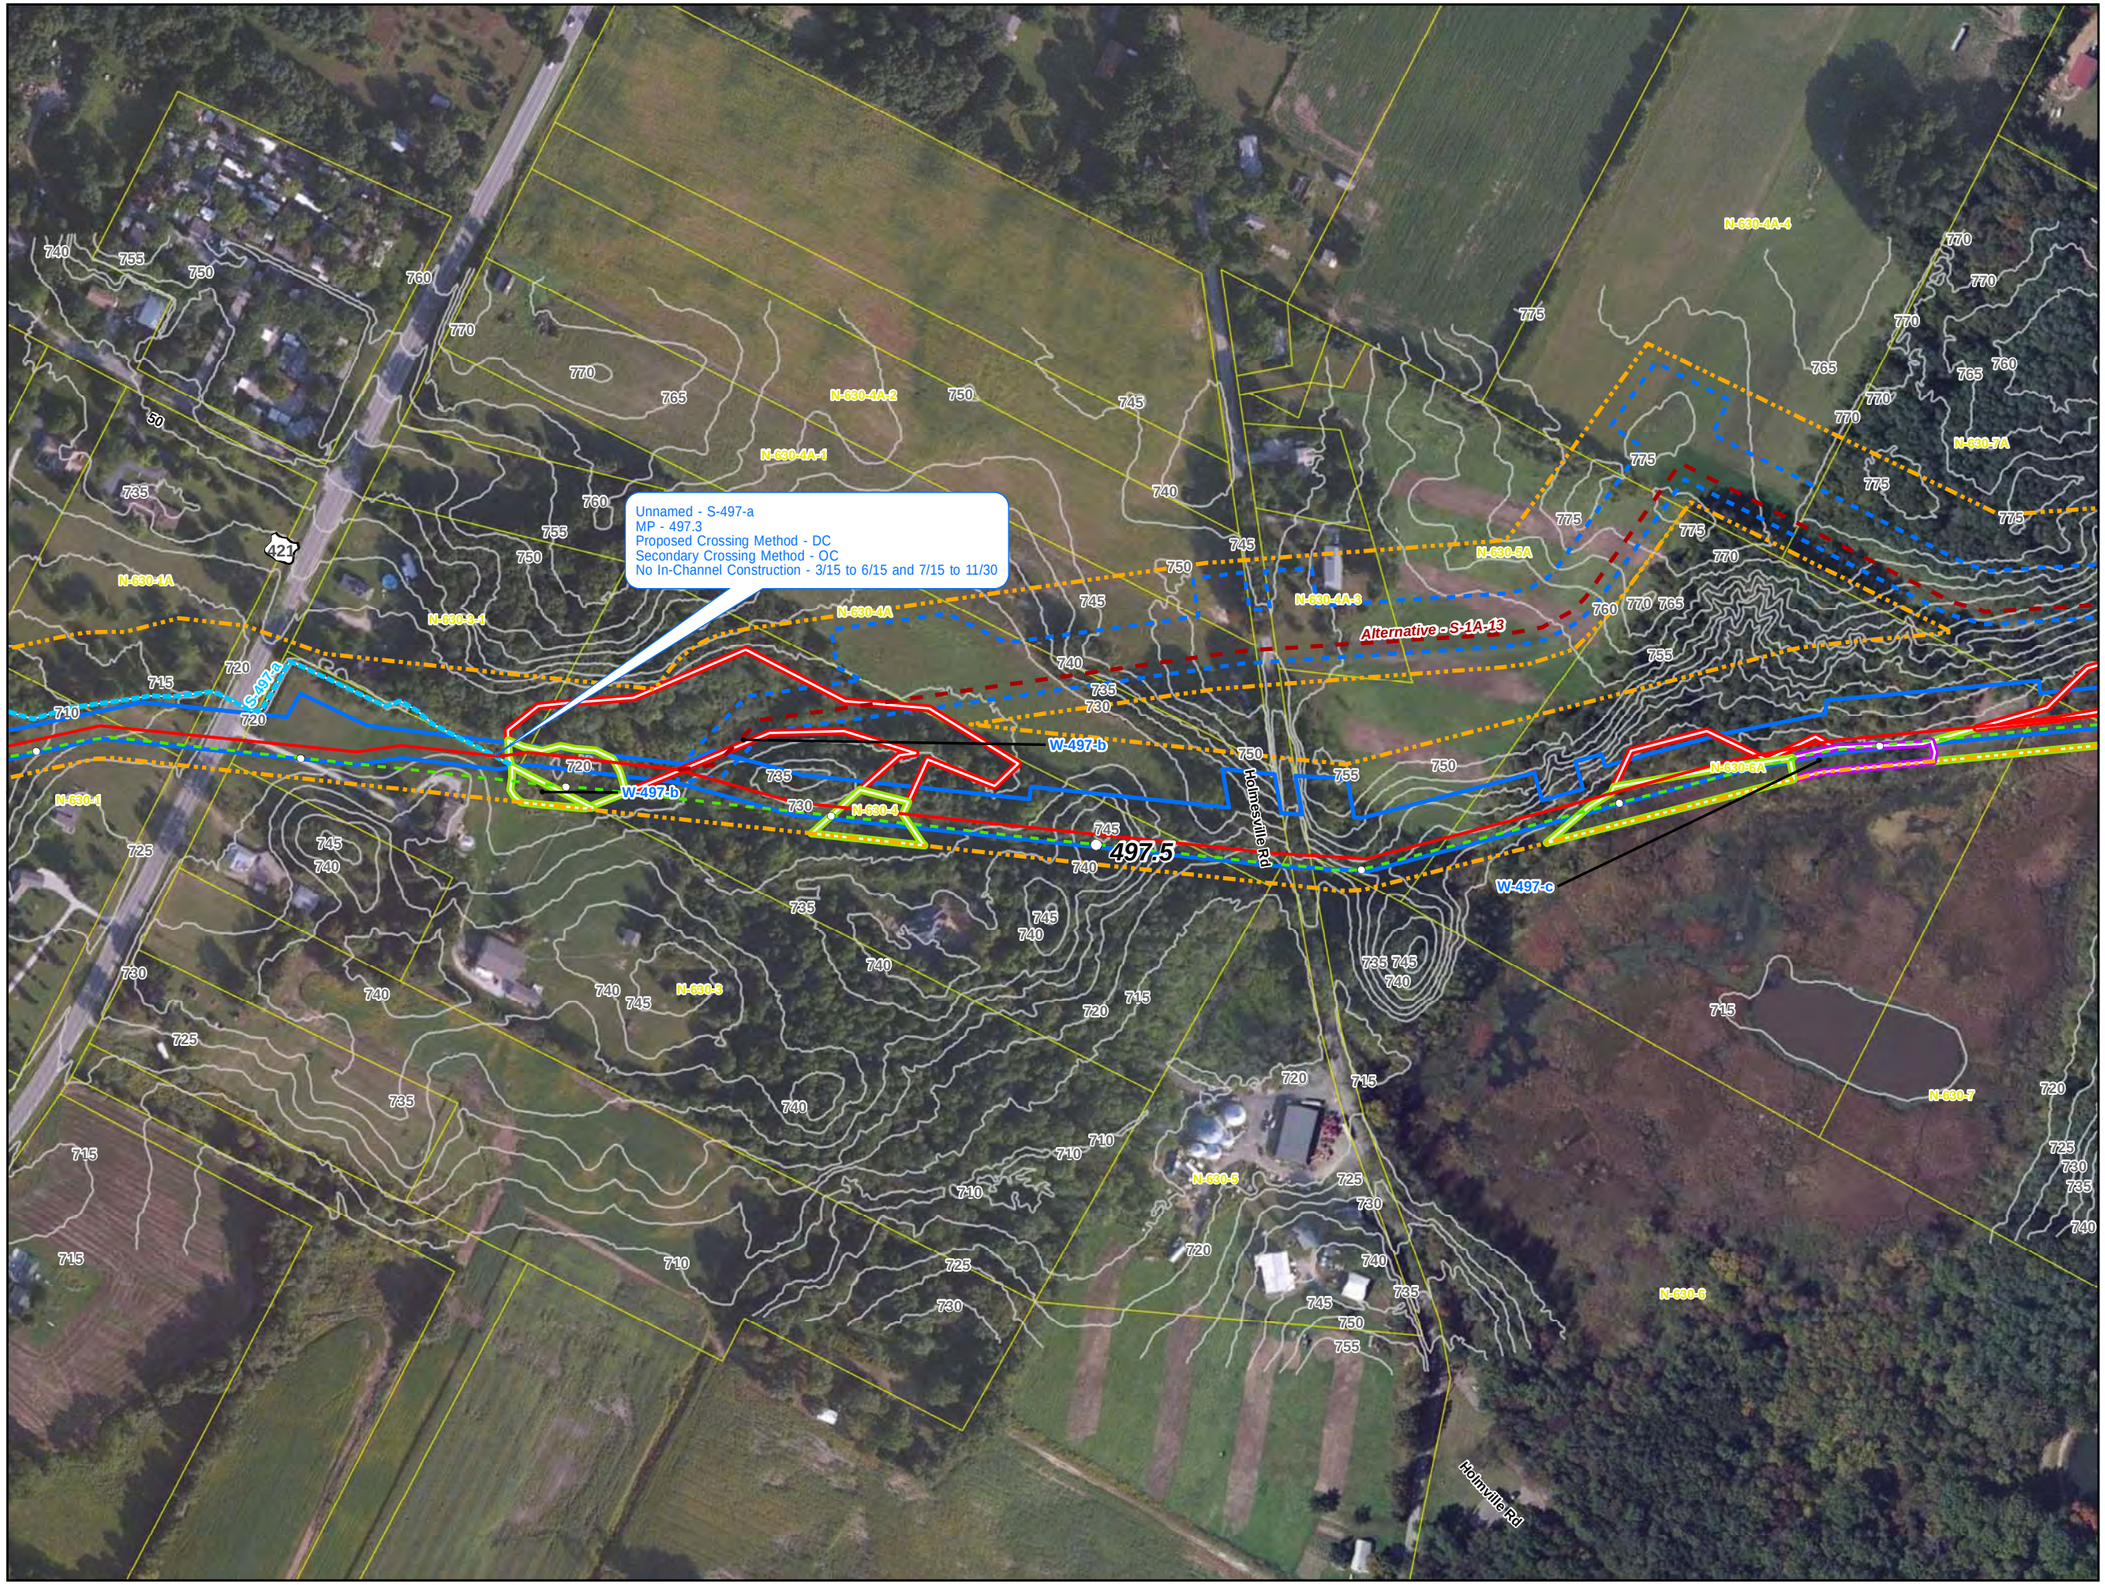

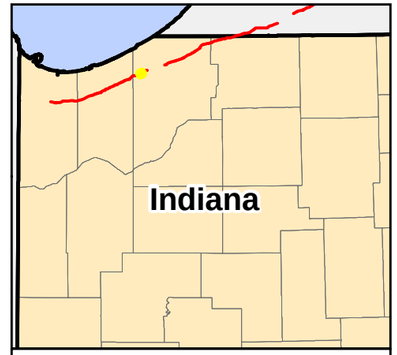

0 150 300 Feet

1 inch = 300 feet

- Milepost
- Proposed Pipeline
- Route Alternative
- Existing Line 6B Pipeline
- Temporary Workspace
- Alternative Temporary Workspace
- Contour
- Waterbody
- Survey Corridor
- County Boundary
- Parcel Boundary
- Township, Range, Section Boundary

Wetland

- PEM
- PFO
- Open Water
- PUB
- PSS

Line 6B Phase 2 Replacement Project

Wetlands and Waterbodies

Segment 1A

LaPorte County

Map 38 of 50

Source: Z:\Clients\E_H\Enbridge\Line_6B_Buildout\ArcGIS\2012\06\N_Permit\Alignment_Sheets\Line_6B_Phase2_IN_Alignment_Rotated_Labels.mxd

Date: (6/15/2012)

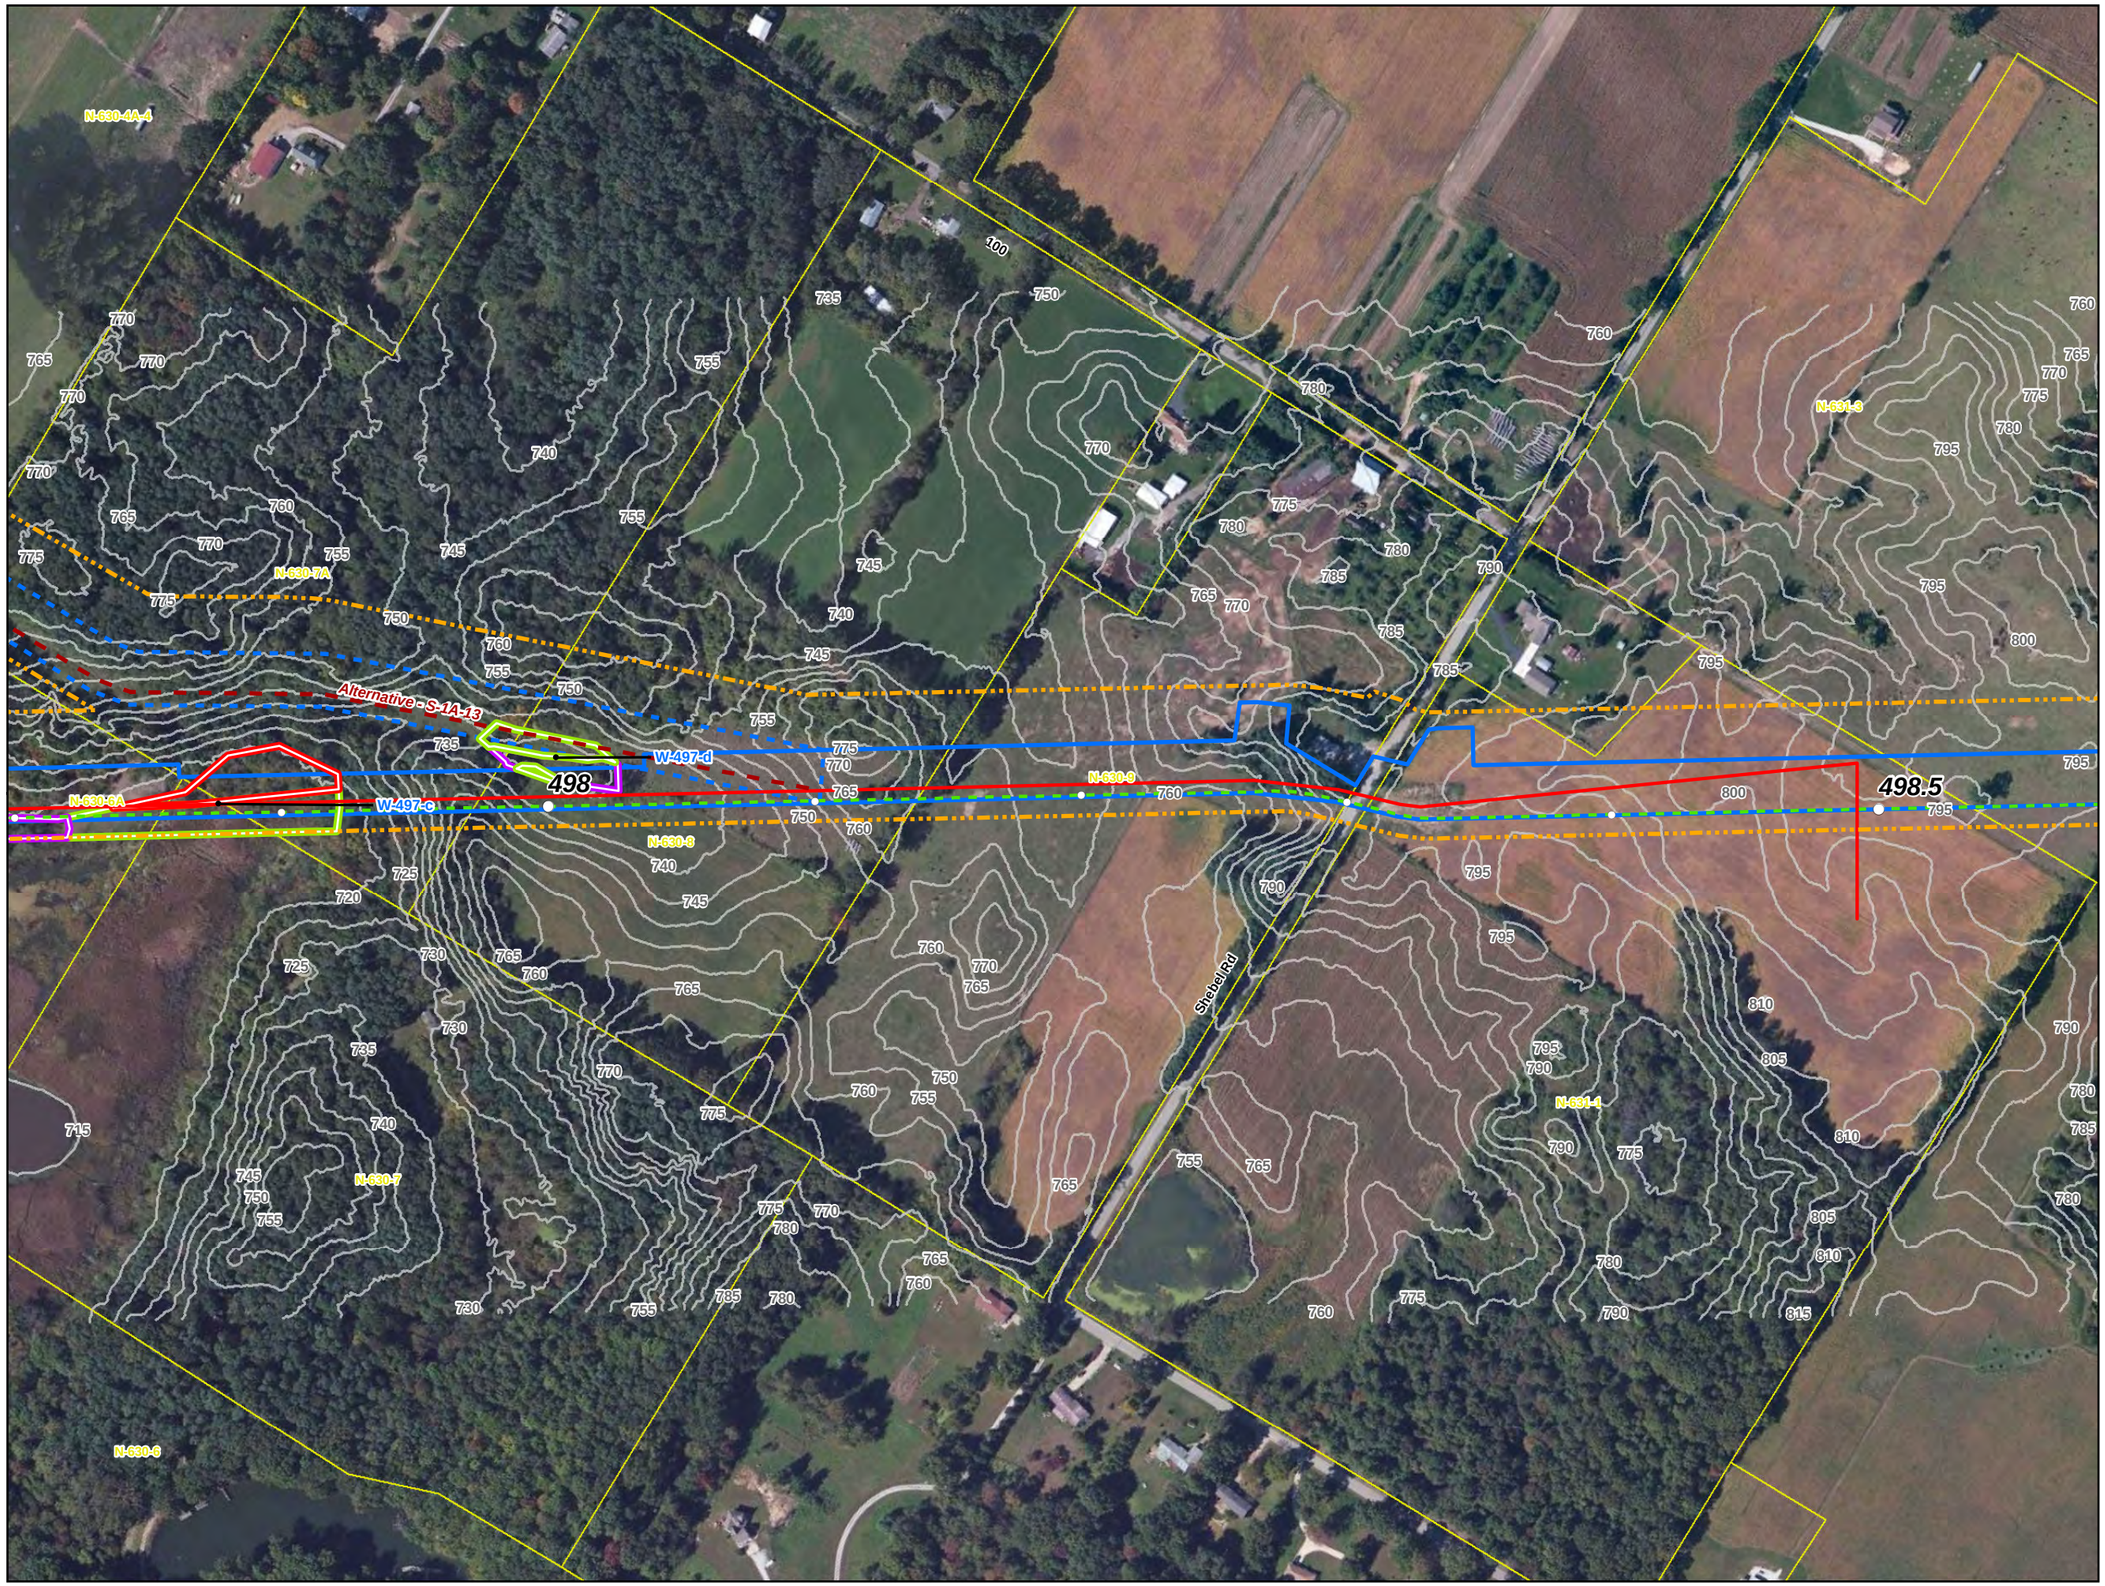

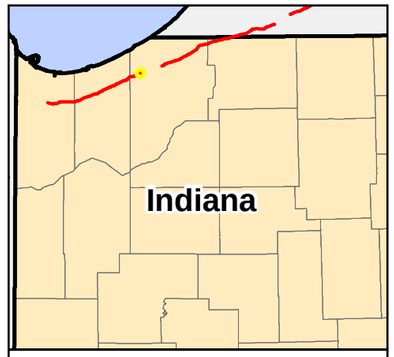

0 150 300 Feet

1 inch = 300 feet

- Milepost
- Proposed Pipeline
- Route Alternative
- Existing Line 6B Pipeline
- Temporary Workspace
- Alternative Temporary Workspace
- Contour
- Waterbody
- Survey Corridor
- County Boundary
- Parcel Boundary
- Township, Range, Section Boundary

Wetland

- PEM
- PFO
- Open Water
- PUB
- PSS

Line 6B Phase 2 Replacement Project

Wetlands and Waterbodies

Segment 1A

LaPorte County

Map 39 of 50

Source: Z:\Clients\E_H\EnbridgeLine_6B_Buildout\ArcGIS\2012\06\N_Permit\Alignment_Sheets\Line_6B_Phase2_IN_Alignment.mxd

Date: (6/14/2012)

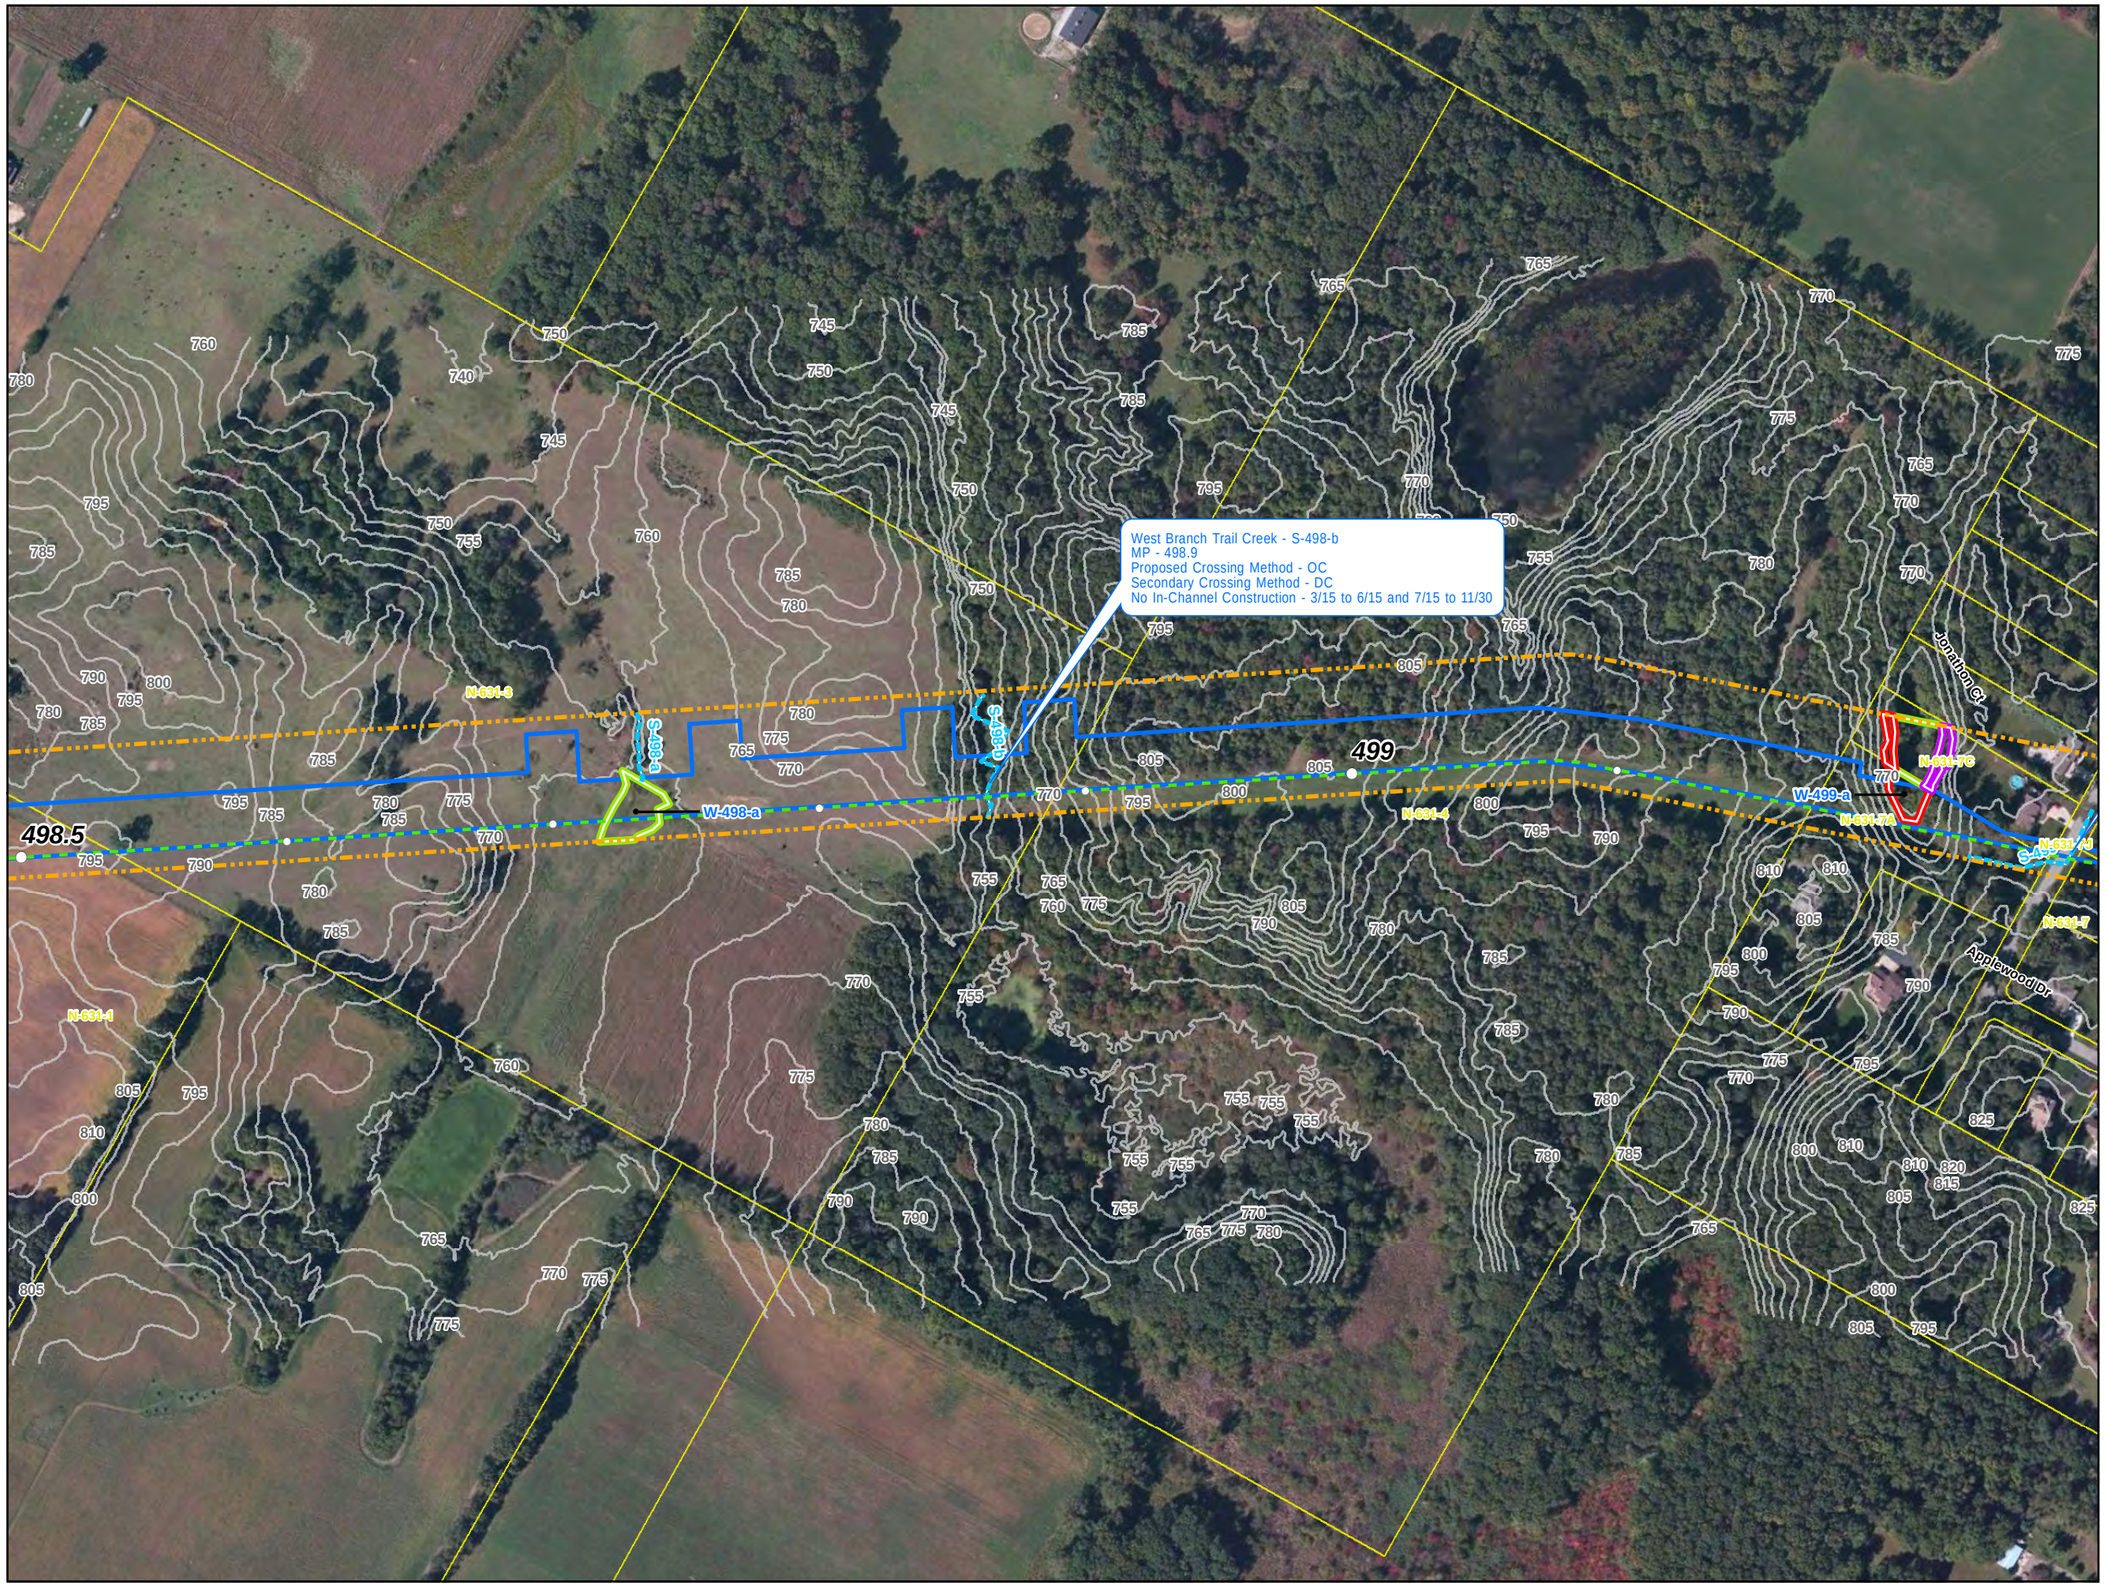

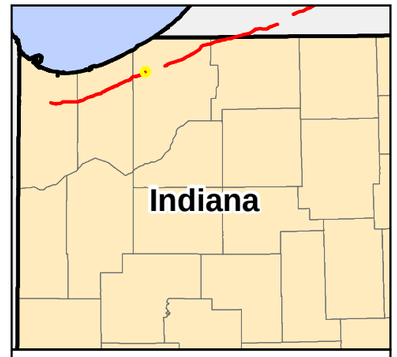

0 150 300 Feet

1 inch = 300 feet

- Milepost
- Proposed Pipeline
- Route Alternative
- Existing Line 6B Pipeline
- Temporary Workspace
- Alternative Temporary Workspace
- Contour
- Waterbody
- Survey Corridor
- County Boundary
- Parcel Boundary
- Township, Range, Section Boundary

Wetland

- PEM
- PFO
- Open Water
- PUB
- PSS

Line 6B Phase 2 Replacement Project

Wetlands and Waterbodies

Segment 1A

LaPorte County

Map 40 of 50

Source: Z:\Clients\E_HEnbridgeLine_6B_Build\out\ArcGIS\2012\06\N_PermitAlignment_Sheets\Line_6B_Phase2_IN_Alignment.mxd

Date: (6/14/2012)

Unnamed - S-499-a
MP - 499.3
Proposed Crossing Method - OC
Secondary Crossing Method - DC
No In-Channel Construction - 3/15 to 6/15 and 7/15 to 11/30

499.5

Surrey Ln
Cathy Lynn Dr
Peach Tree Ln
Wozniak Rd
Cherry Hill Dr
Basswood Trl
Jonathon Ct
Applewood Dr
Cortland Ln
Arndt Ct

N-631-4
N-631-7S-14
N-631-7S-2
N-631-7S-45
N-631-7S-47
N-631-7S-41
N-631-7K
N-631-7F
N-631-7C
N-631-7J
N-631-7S
N-631-7A
N-631-7
N-632-2A
N-632-2
N-632-1
N-632-4

W-499-a
S-499-a

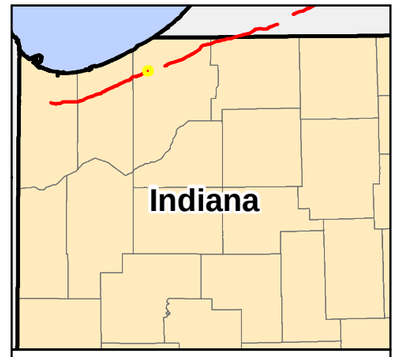

0 150 300 Feet

1 inch = 300 feet

- Milepost
- Proposed Pipeline
- Route Alternative
- Existing Line 6B Pipeline
- Temporary Workspace
- Alternative Temporary Workspace
- Contour
- Waterbody
- Survey Corridor
- County Boundary
- Parcel Boundary
- Township, Range, Section Boundary

Wetland

- PEM
- PFO
- Open Water
- PUB
- PSS

Line 6B Phase 2 Replacement Project

Wetlands and Waterbodies

Segment 1A

LaPorte County

Map 41 of 50

Source: Z:\Clients\E_H\Enbridge\Line_6B_Buildout\ArcGIS\2012\06\IN_Permit\Alignment_Sheets\Line_6B_Phase2_IN_Alignment.mxd

Date: (6/14/2012)