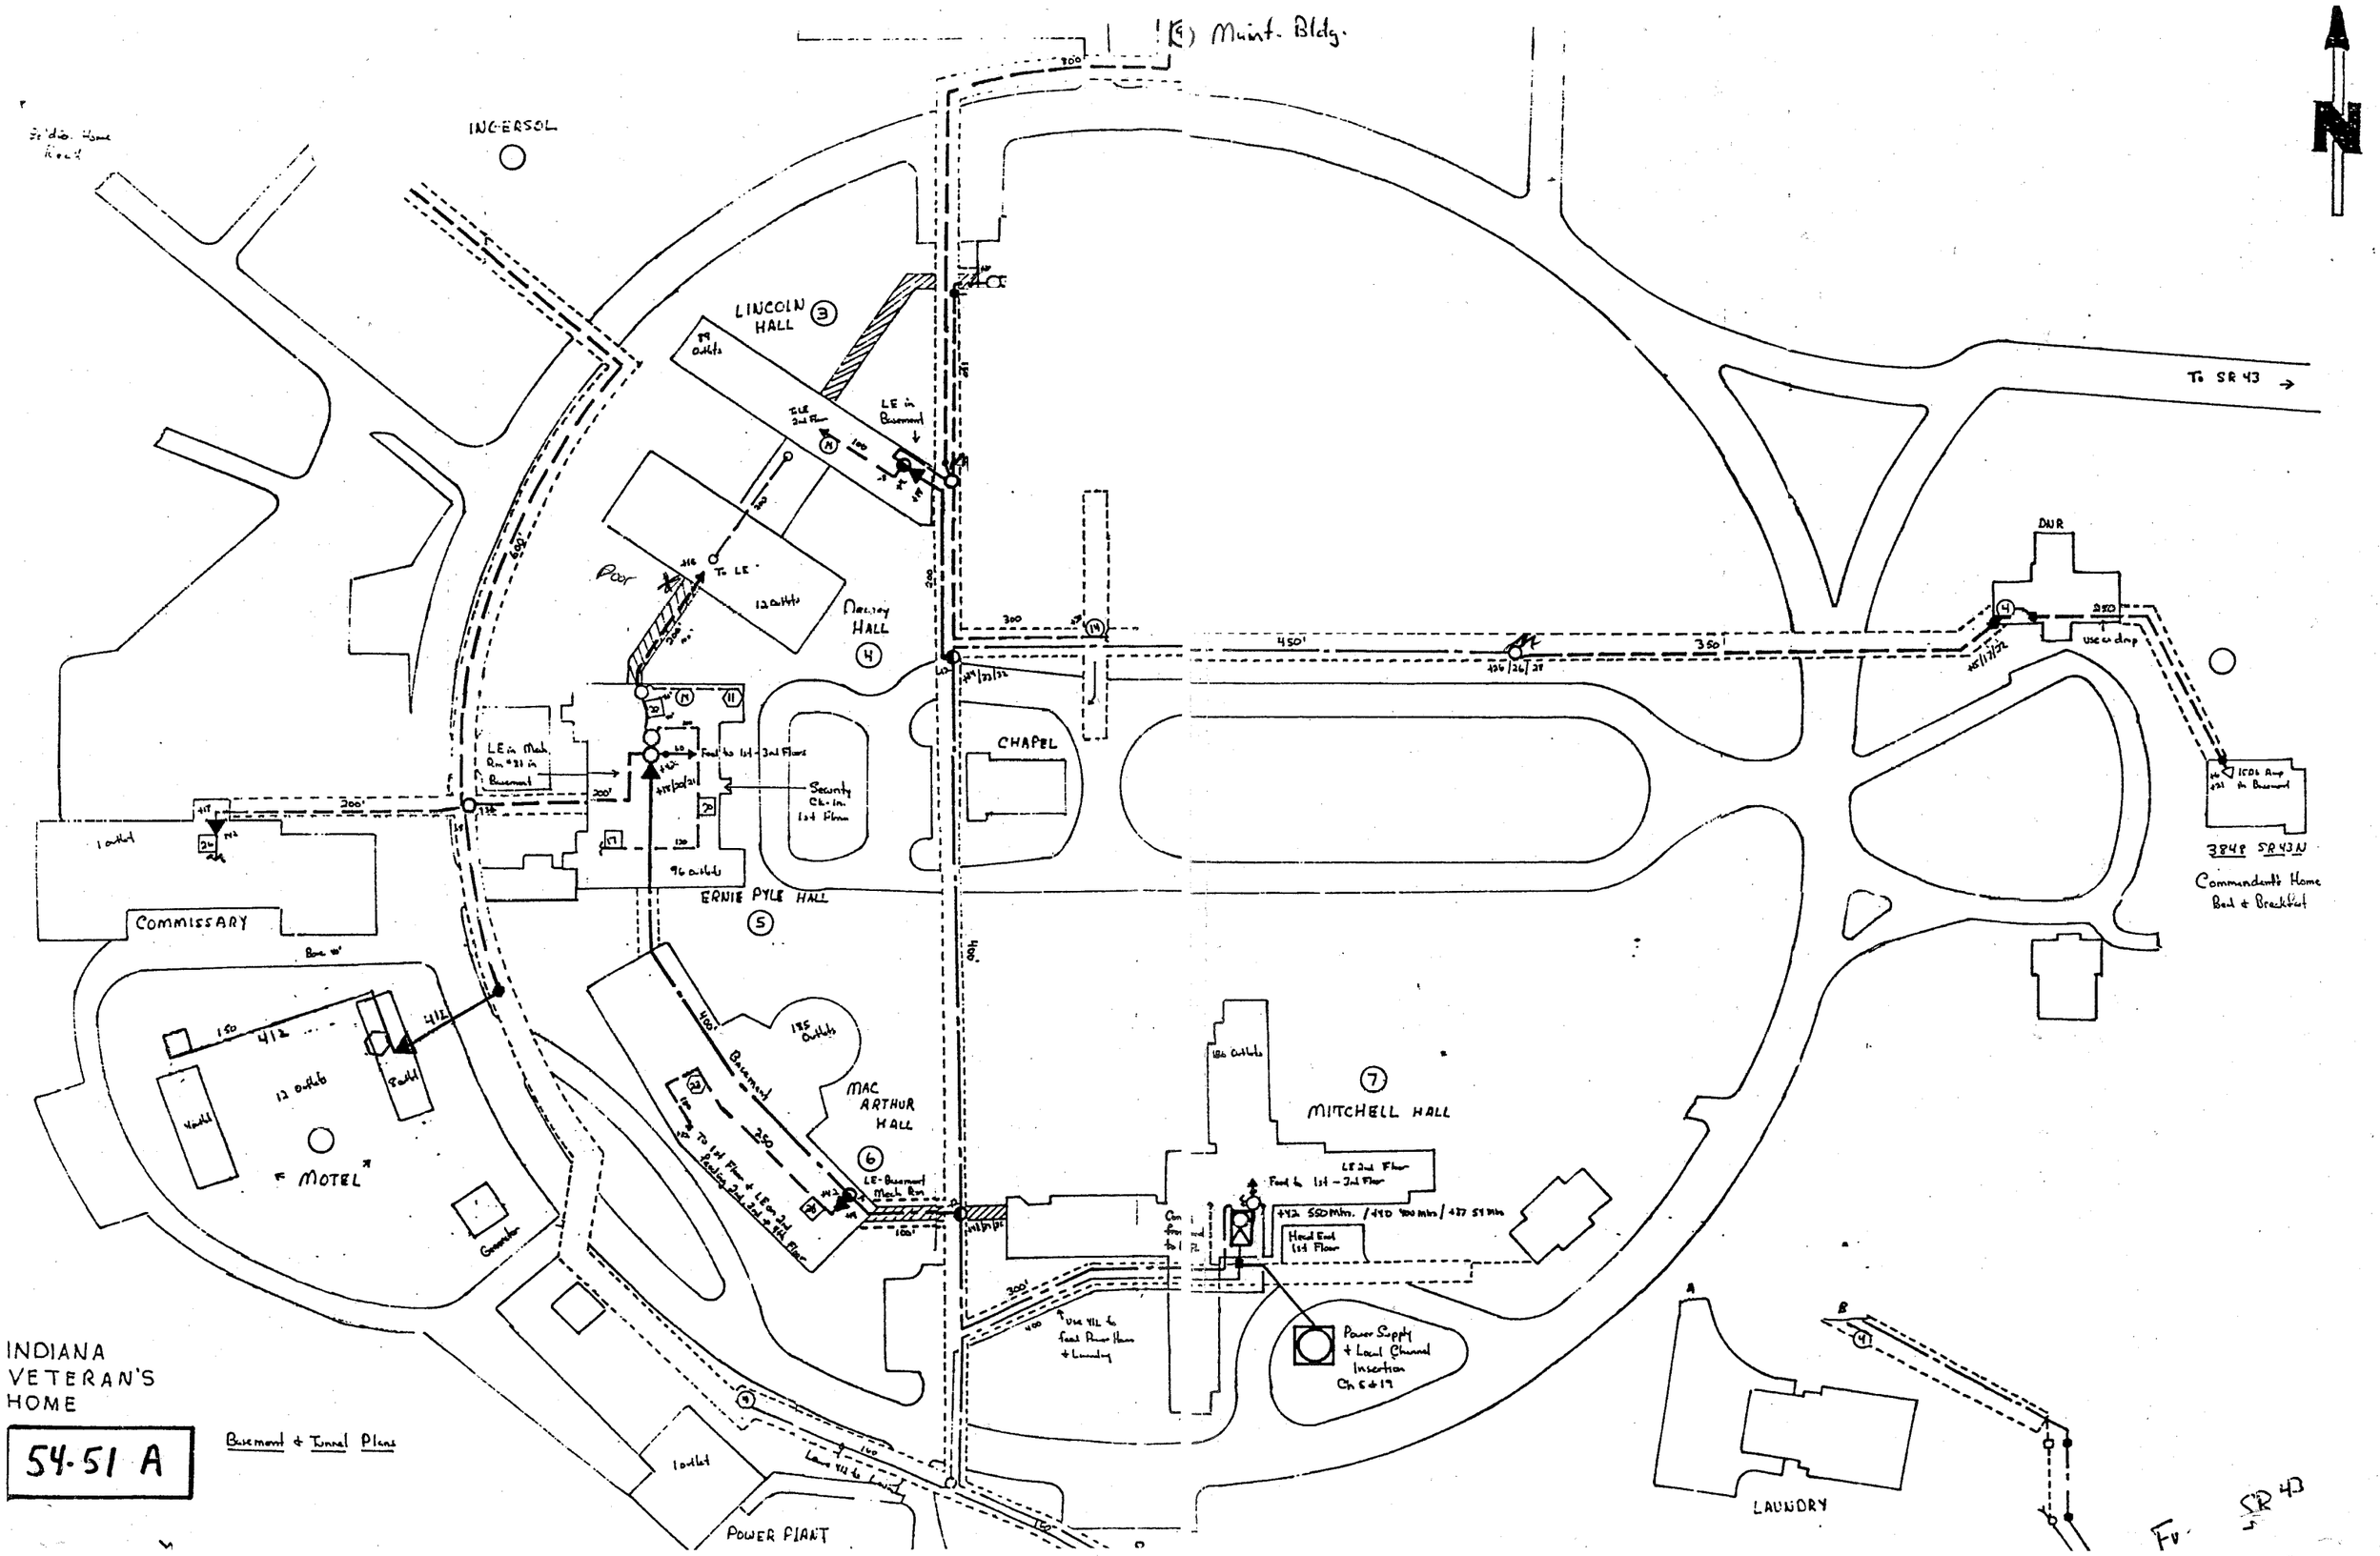

INDIANA VETERAN'S HOME

54-51 A

Basement & Tunnel Plans