NEW WALL
(SEE WALL TY
ON THIS SHE
W?

ALL NEW INTERIOR WALLS T

DOOR

XXX DOOR AND FRAM
WITHIN SCOPE O
WORK (SEE DOO
SCHEDULE).

IF IN GOOD CONDITION, E
DEMOLITION CAN BE SUBS

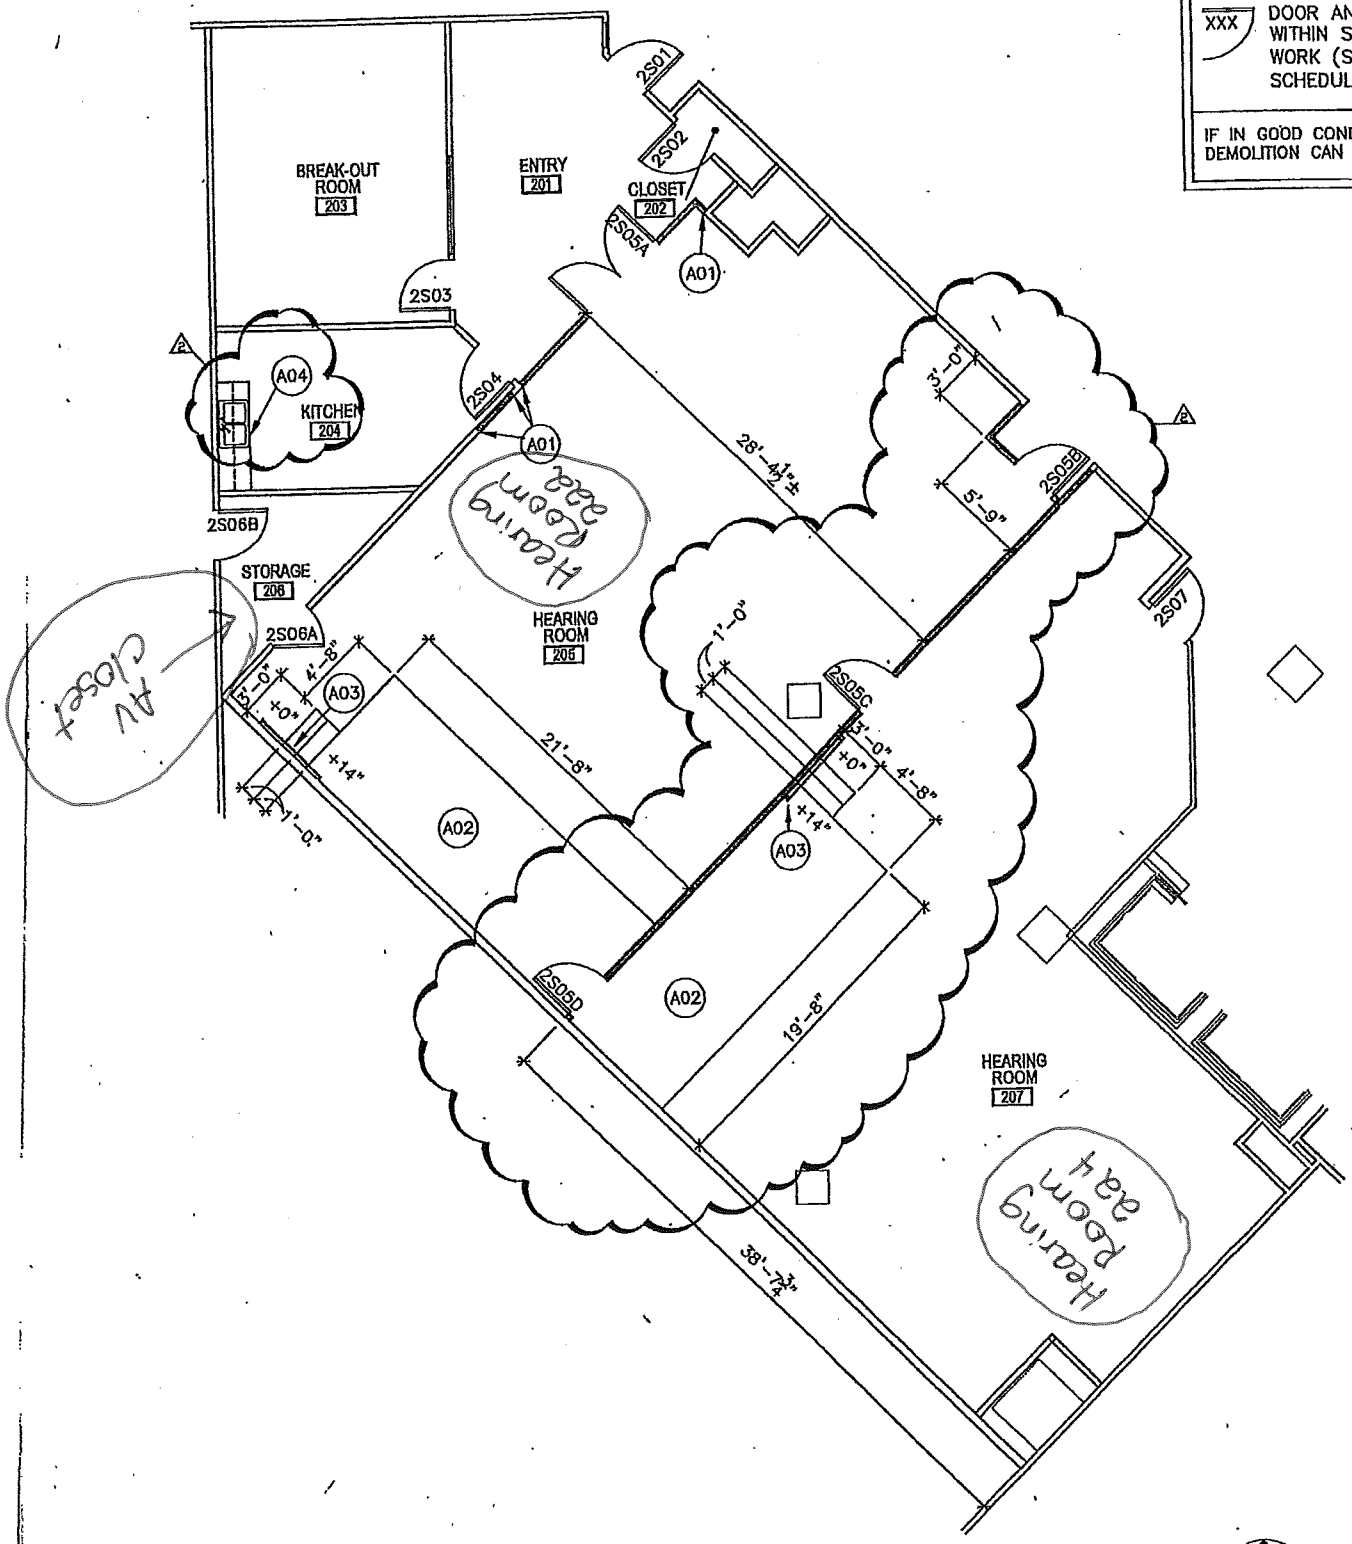

NOTE:
ALL PLAN DIMENSIONS ARE FROM

ARCHITECTURAL PLAN

N