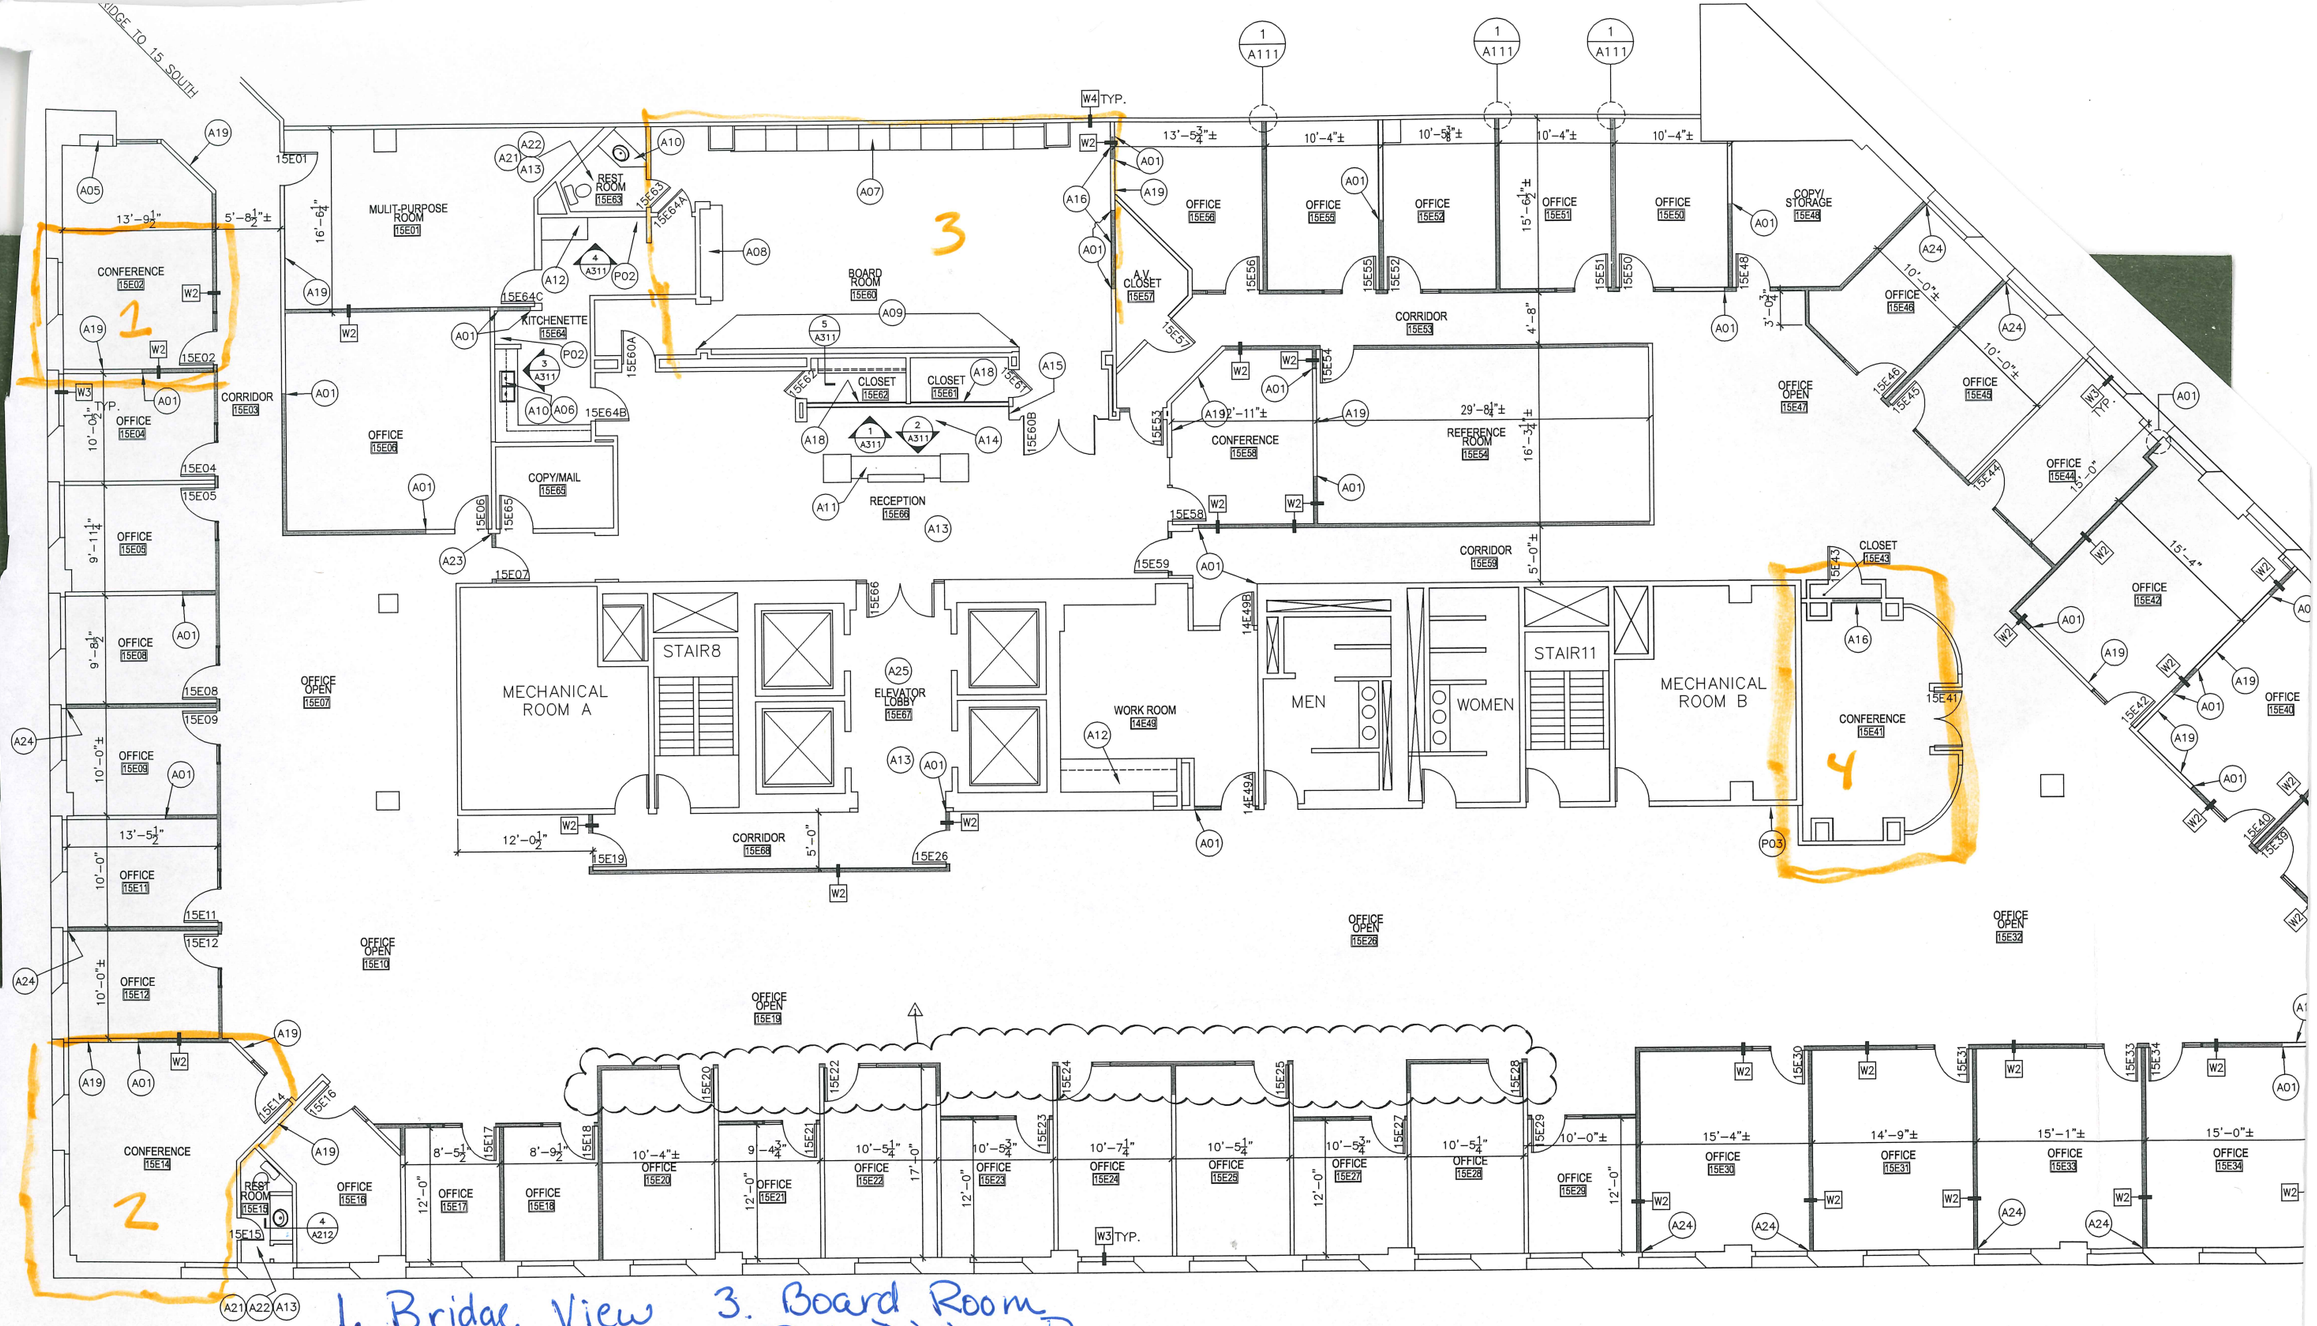

1. Bridge View
2. City View
3. Board Room
4. Bill Divine Room

NOTE:
ALL PLAN DIMENSIONS ARE FROM FACE OF EXISTING FINISH TO FACE OF NEW STUD OR FACE TO FACE OF NEW STUD UNLESS OTHERWISE NOTED.

ARCHITECTURAL PLAN

SCALE: 1/8" = 1'-0"