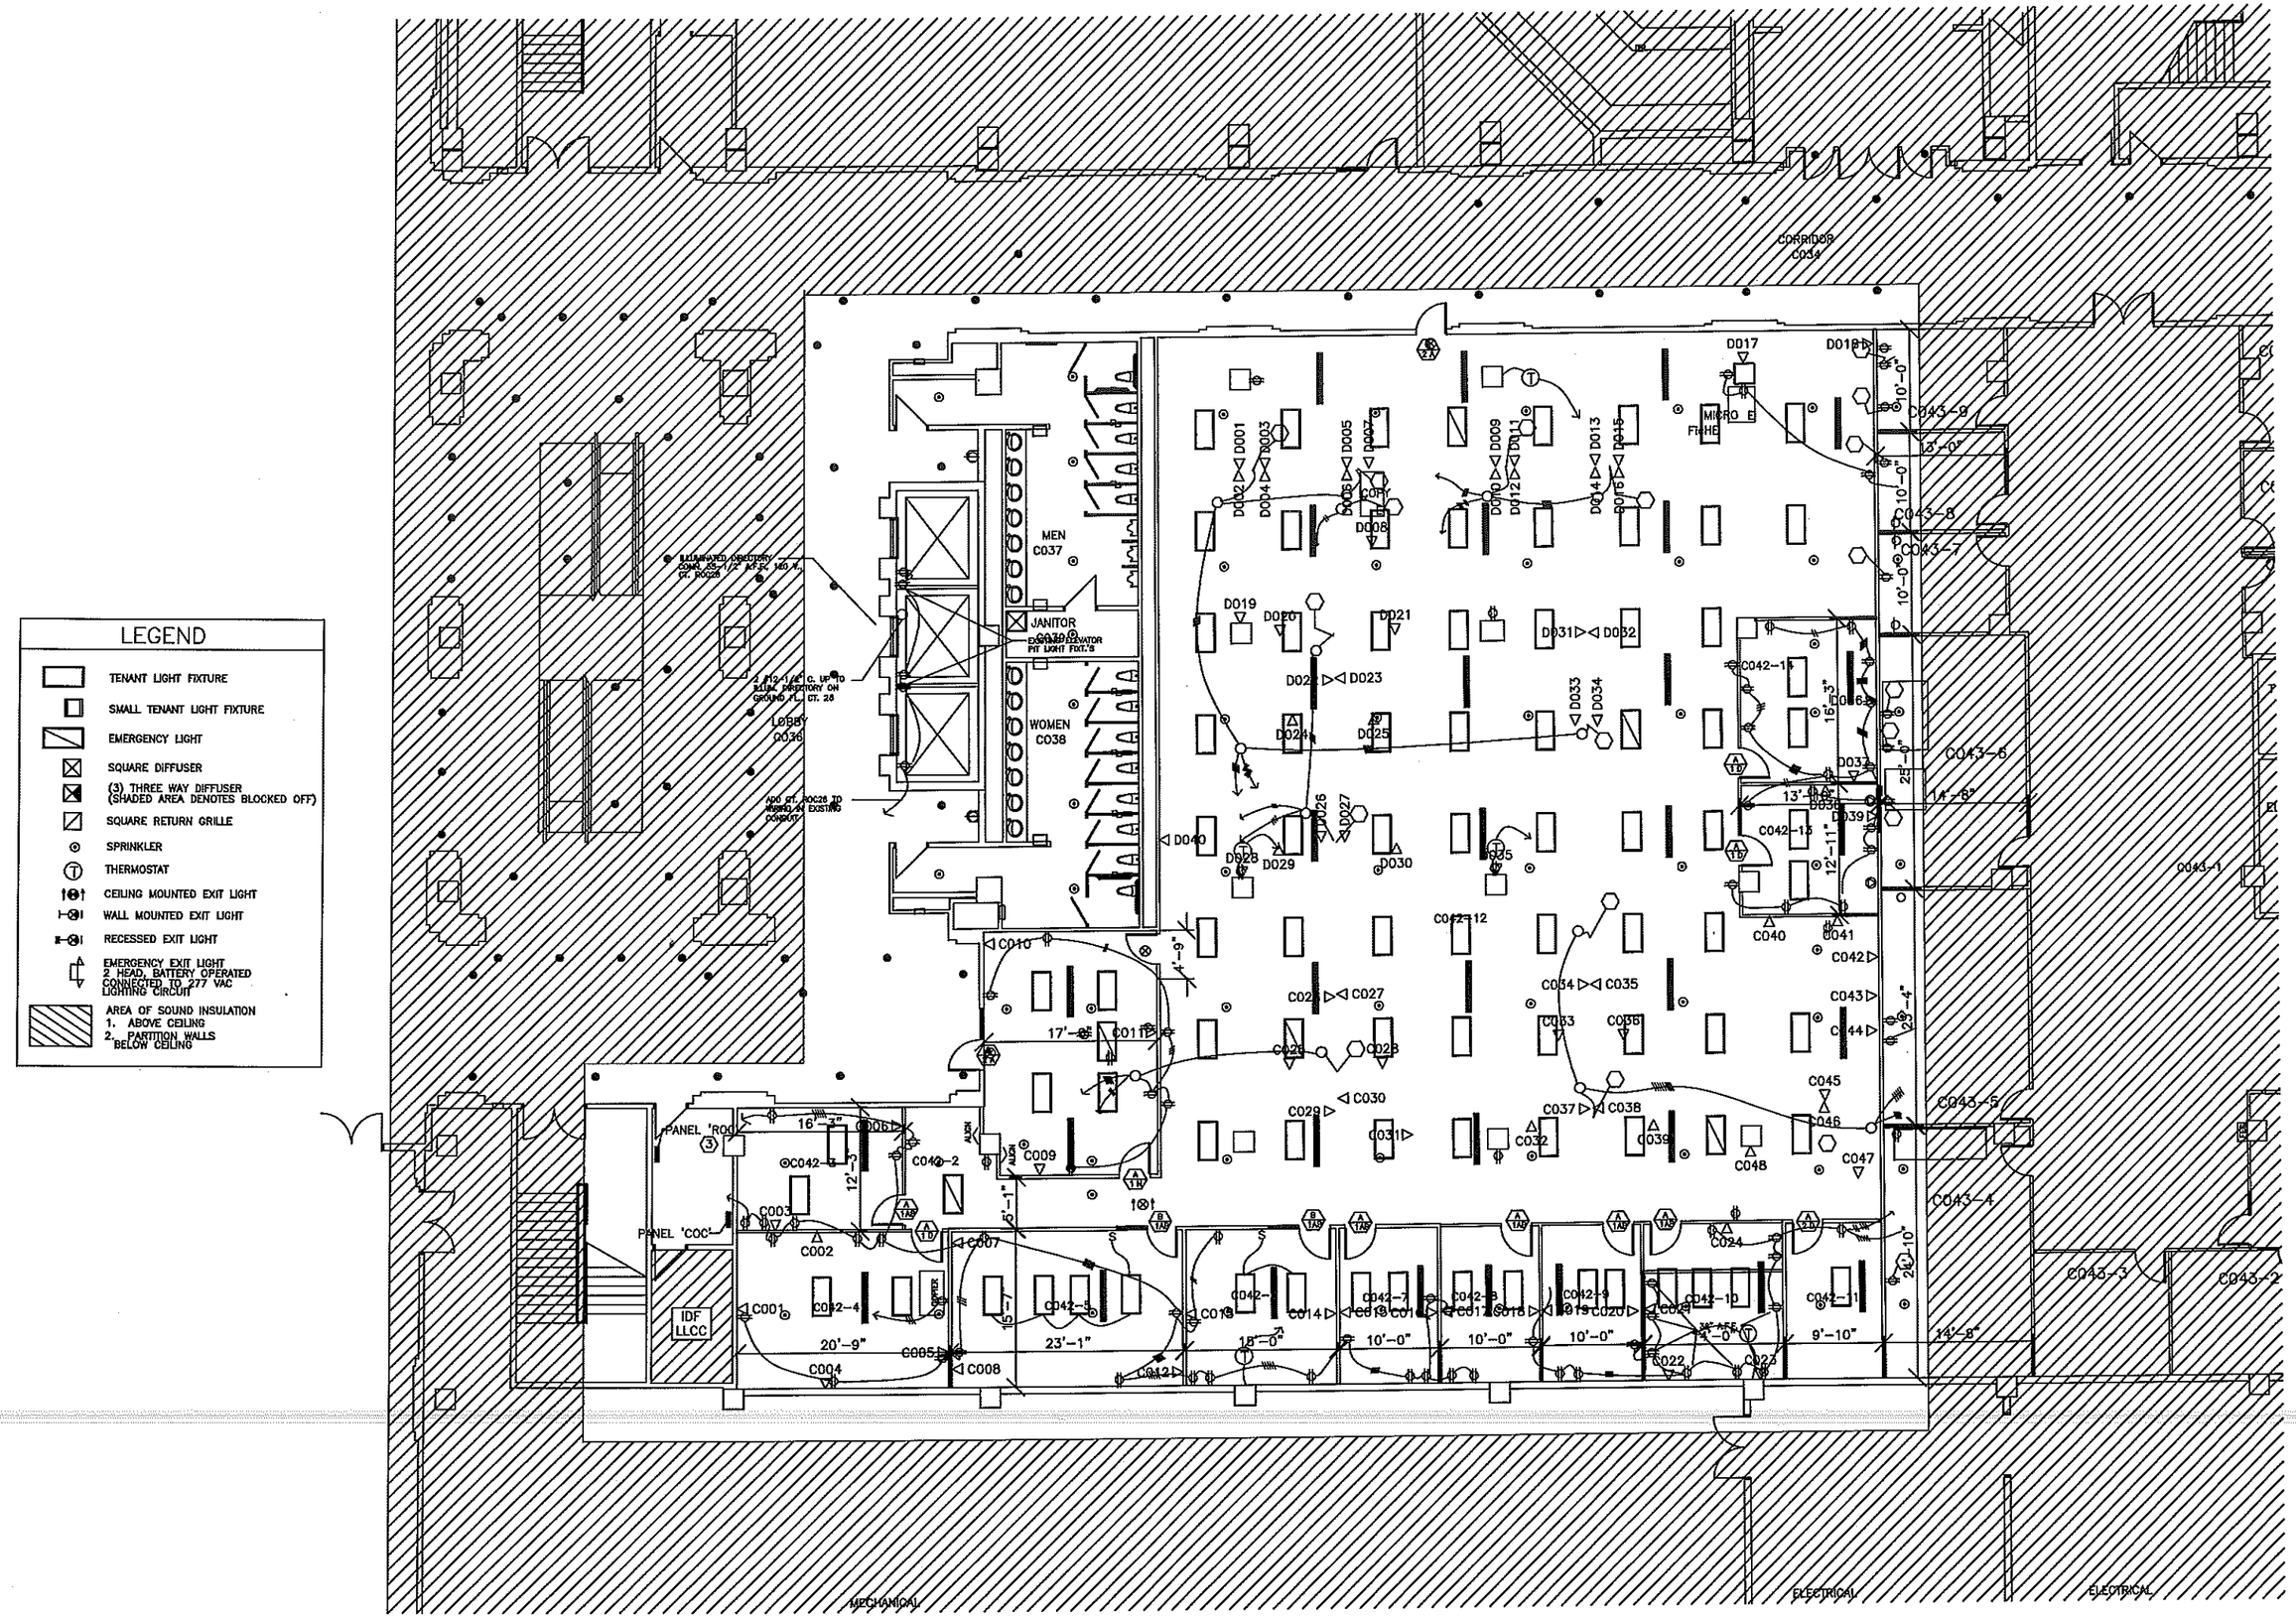
LEGEND
TENANT LIGHT FIXTURE
SMALL TENANT LIGHT FIXTURE
EMERGENCY LIGHT
SQUARE DIFFUSER
(3) THREE WAY DIFFUSER (SHADED AREA DENOTES BLOCKED OFF)
SQUARE RETURN GRILLE
SPRINKLER
THERMOSTAT
CEILING MOUNTED EXIT LIGHT
WALL MOUNTED EXIT LIGHT
RECESSED EXIT LIGHT
EMERGENCY EXIT LIGHT 2 HEAD, BATTERY OPERATED CONNECTED TO 277 VAC LIGHTING CIRCUIT
AREA OF SOUND INSULATION
1. ABOVE CEILING
2. PARTITION WALLS BELOW CEILING
CORRIDOR C034
MEN C037
JANITOR C039
WOMEN C038
LOBBY C036
IDF LLCC
PANEL 'ROO
PANEL 'COC
MICRO FICHE
MECHANICAL
ELECTRICAL
ELECTRICAL