DECLARATORY RESOLUTION

AUG 15 1957 vol 1676 page 245

No. 17199

RESOLVED, by the Board of Public Works of the City of Indianapolis, Indiana, that it is deemed and declared necessary to

MODIFICATION OF SEWER EASEMENTS RETAINED ON DECLARATORY RESOLUTION 17199 AS FOLLOWS:

VACATE THOSE EASEMENTS NO'S 2 AND 3 AS SHOWN ON THE RESOLUTION AND SUBSTITUTE THE FOLLOWING DESCRIBED EASEMENT TO BE RETAINED:

Said easement being five feet by parallel lines along the entire North and East side and ten feet by parallel lines along the entire South and West side of the following described center line of existing sewer:

Beginning at a point 189.05 feet North of the intersection of the East property line of Kilbarn Street and the North property line of Stadium Drive (Said intersection being the Southwest property corner of Trent) (Said point being in 15 foot vacated alley), running thence in a Southeasterly direction on a forward deflection angle to the right of 139 degrees 39 minutes 00 seconds a distance of 194.77 feet to a point (Said point being center line of a manhole in 15 foot vacated alley); running thence in a Southeasterly direction on a forward deflection angle to the left of 00 degrees 45 minutes 30 seconds a distance of 242.63 feet to a point (Said point being the center line of a manhole in 15 foot vacated alley and vacated Hiawatha Street) running thence in a southerly direction on a forward deflection angle to the right of 39 degrees 51 minutes 30 seconds a distance of 194.82 feet to a point on the North property line of Stadium Drive as now located.

Be it further resolved that the above described Sewer easements be and are hereby modified.

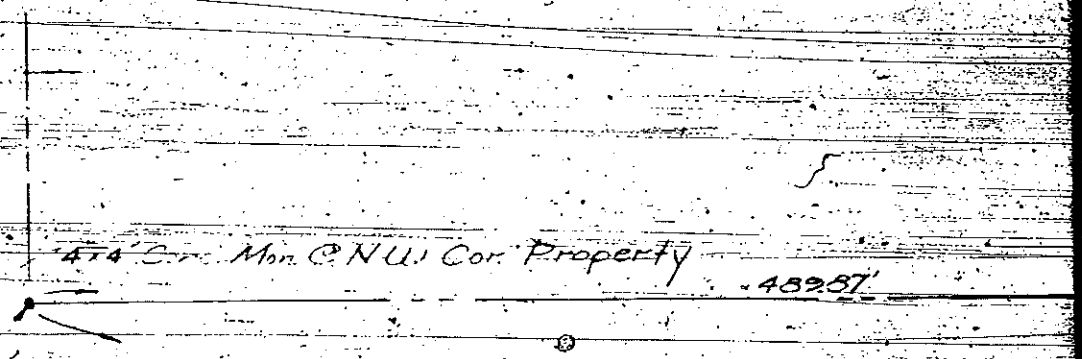
4x4 Conc. Mon. @ N.W. Cor. Property
489.87'

S. Line Indpls. Water Co. Easement
As Located By Description
is 1st S. of ℄ 14th St. OKD By
Mr. Stout of IWC. 7-16-57

West ℄

MILBURN ST

1364.20

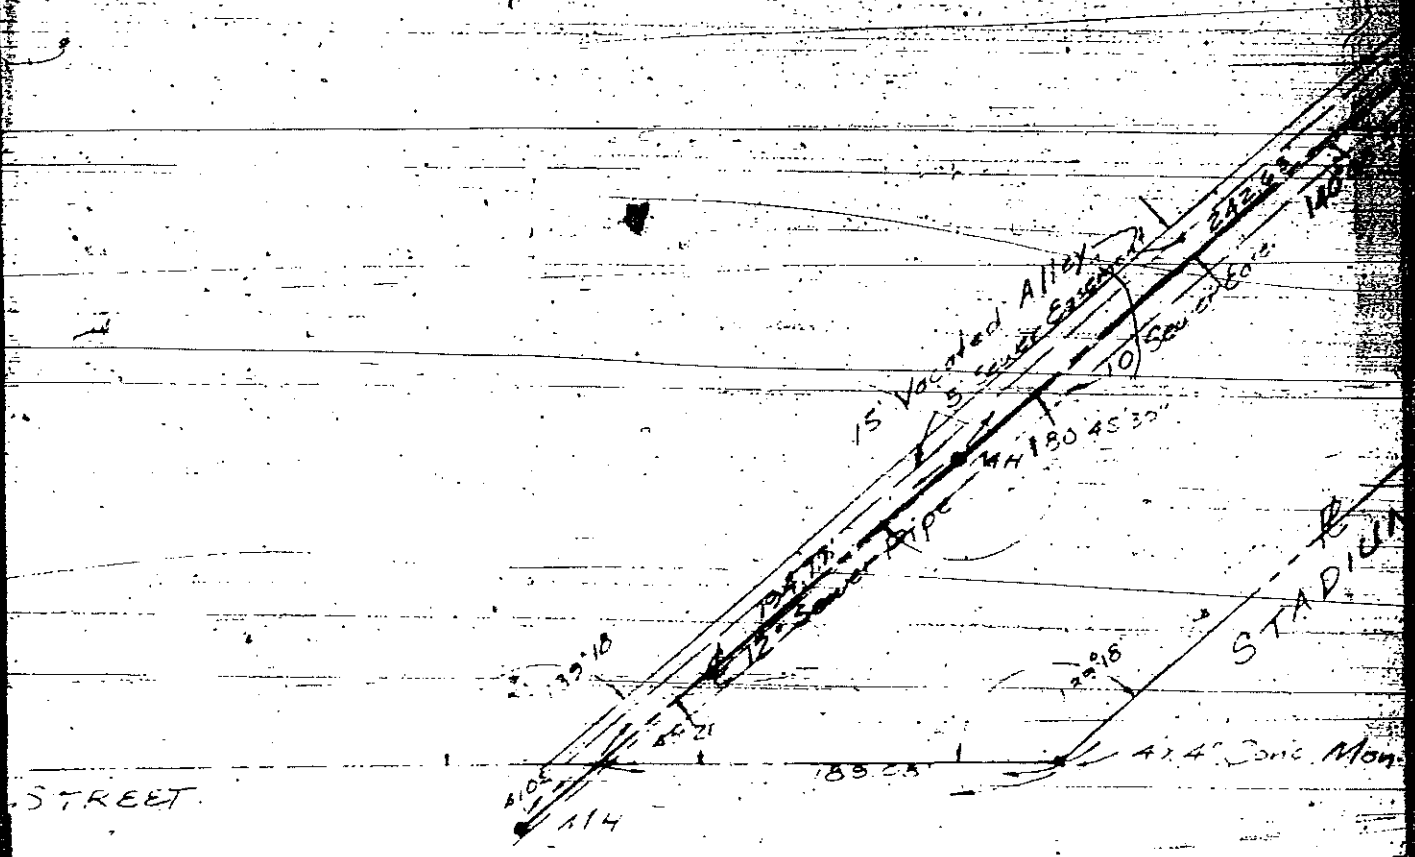

SCALE = 1" = 60'

EXHIBIT B

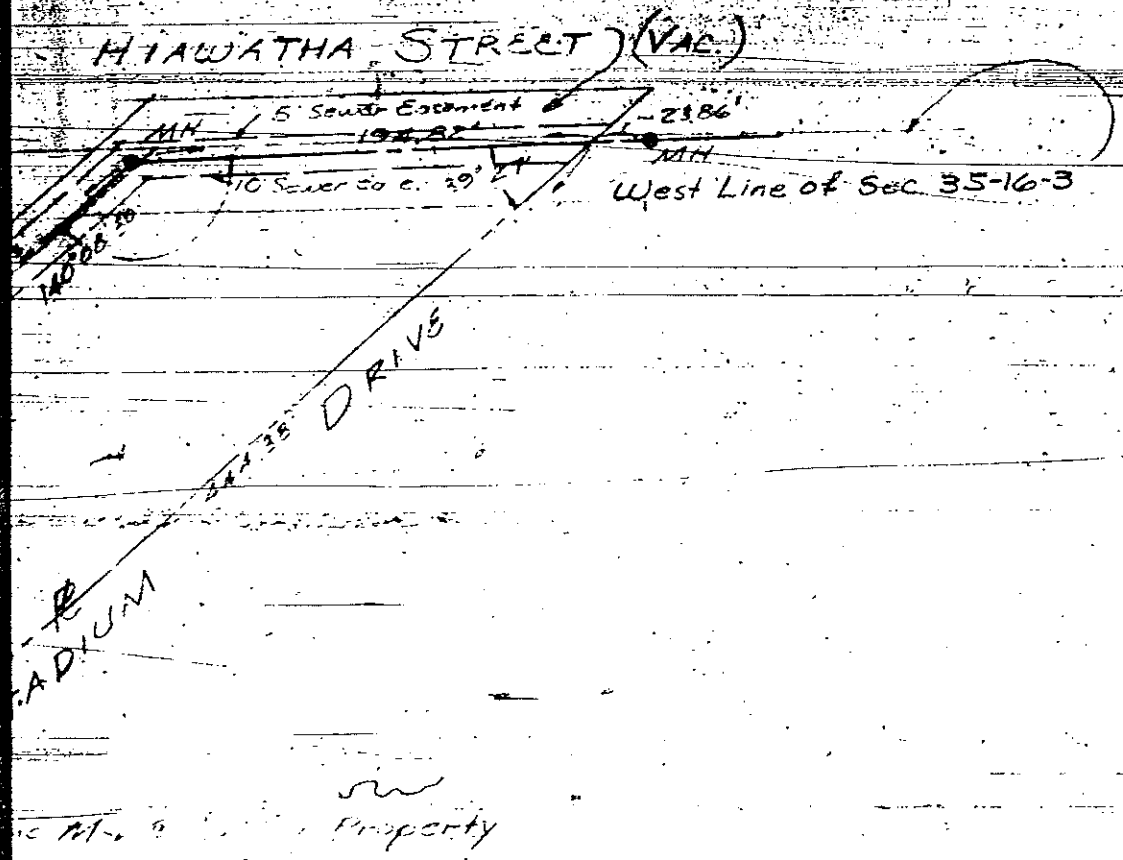

SCALE 1"=60'	PAUL I. CRIPE, INC. DESIGNING ENGINEERS 504-6 LEMCKE BLDG. INDIANAPOLIS, INDIANA	DATE 7/18/57	LEAL
DRAWN BY CCC		JOB NO. 5721	
TRACED	DESIGNED FOR:	SHEET	
CHECKED BY	BLOCKS	OF	

CERTIFIED BY

REV. REV.