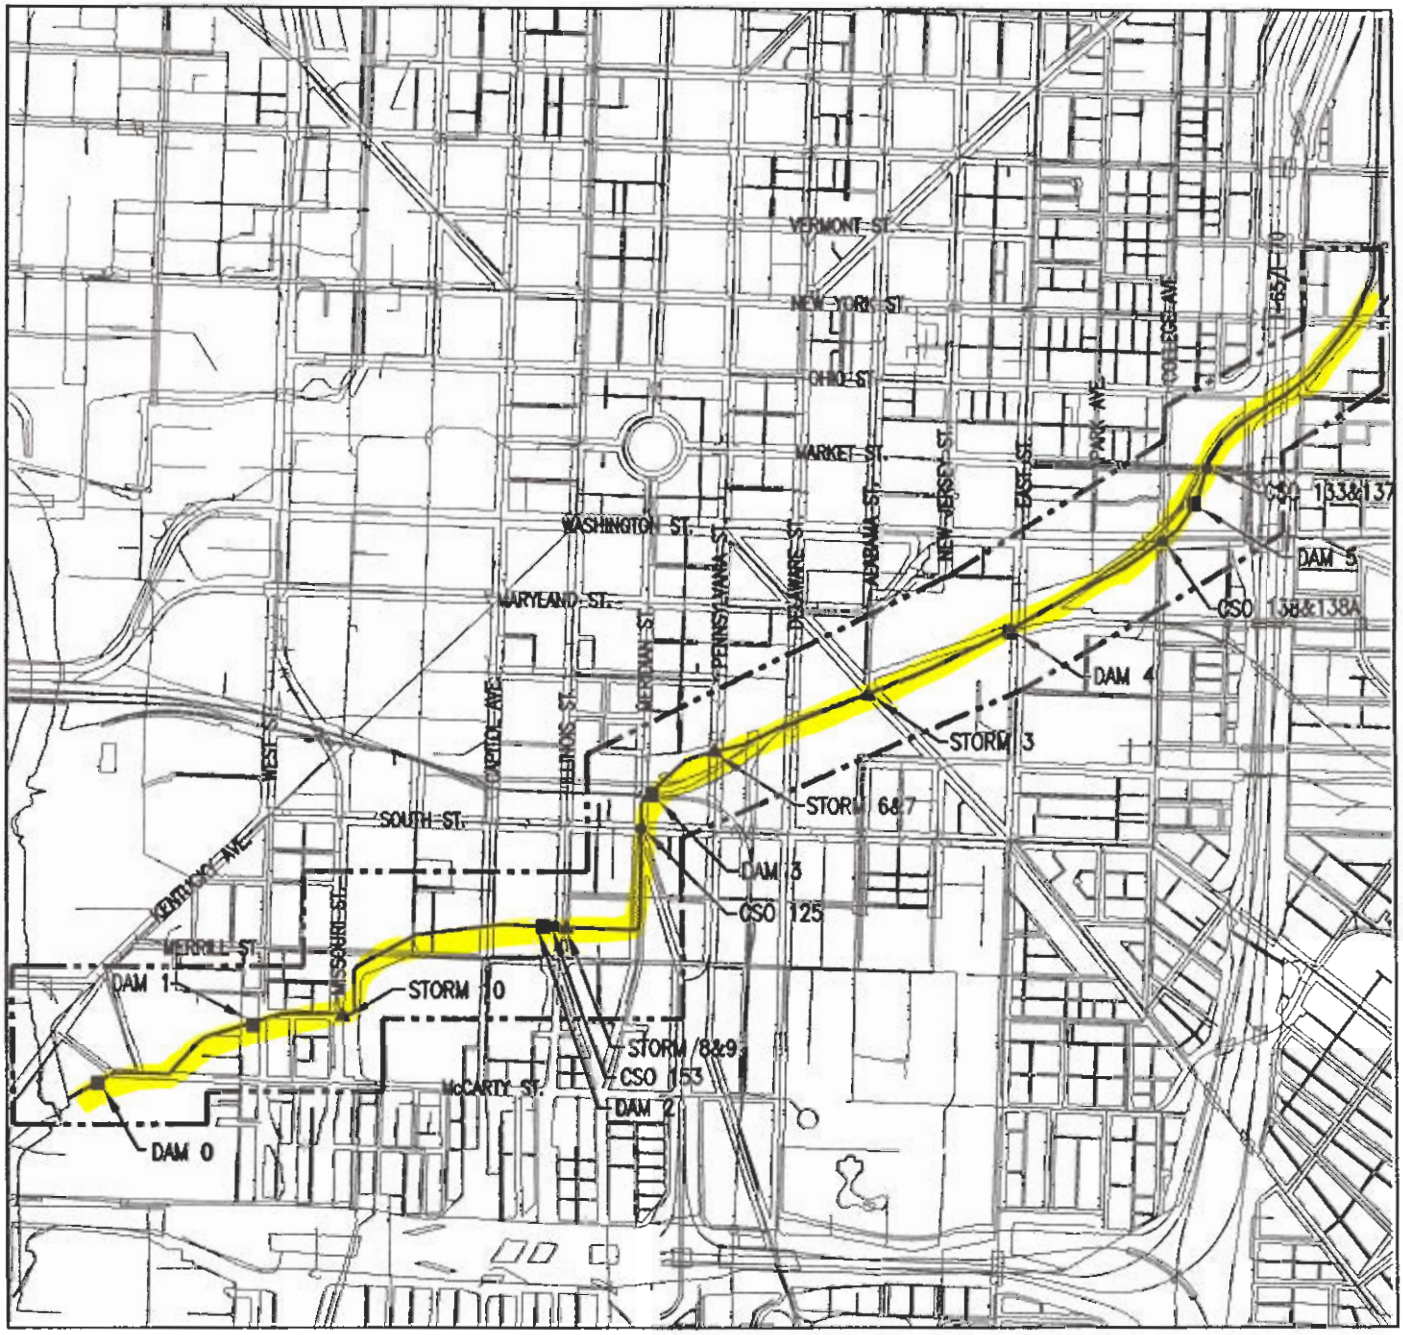

LEGEND

- SERVICE AREA
- POGUES RUN TUNNEL
- CSO INVERTED SIPHON
- INFLATABLE DAM
- STORM INVERTED SIPHON

CITY OF INDIANAPOLIS
POGUES RUN - PROJECT AREA AND PROPOSED IMPROVEMENTS

SCALE: 1"= 700'

NORTH

TRIAD ASSOCIATES INC.
5835 LAWTON LOOP EAST DRIVE
INDIANAPOLIS, INDIANA 46216
PHONE: 317-377-5230 FAX: 317-377-5241

EXHIBIT Y-1