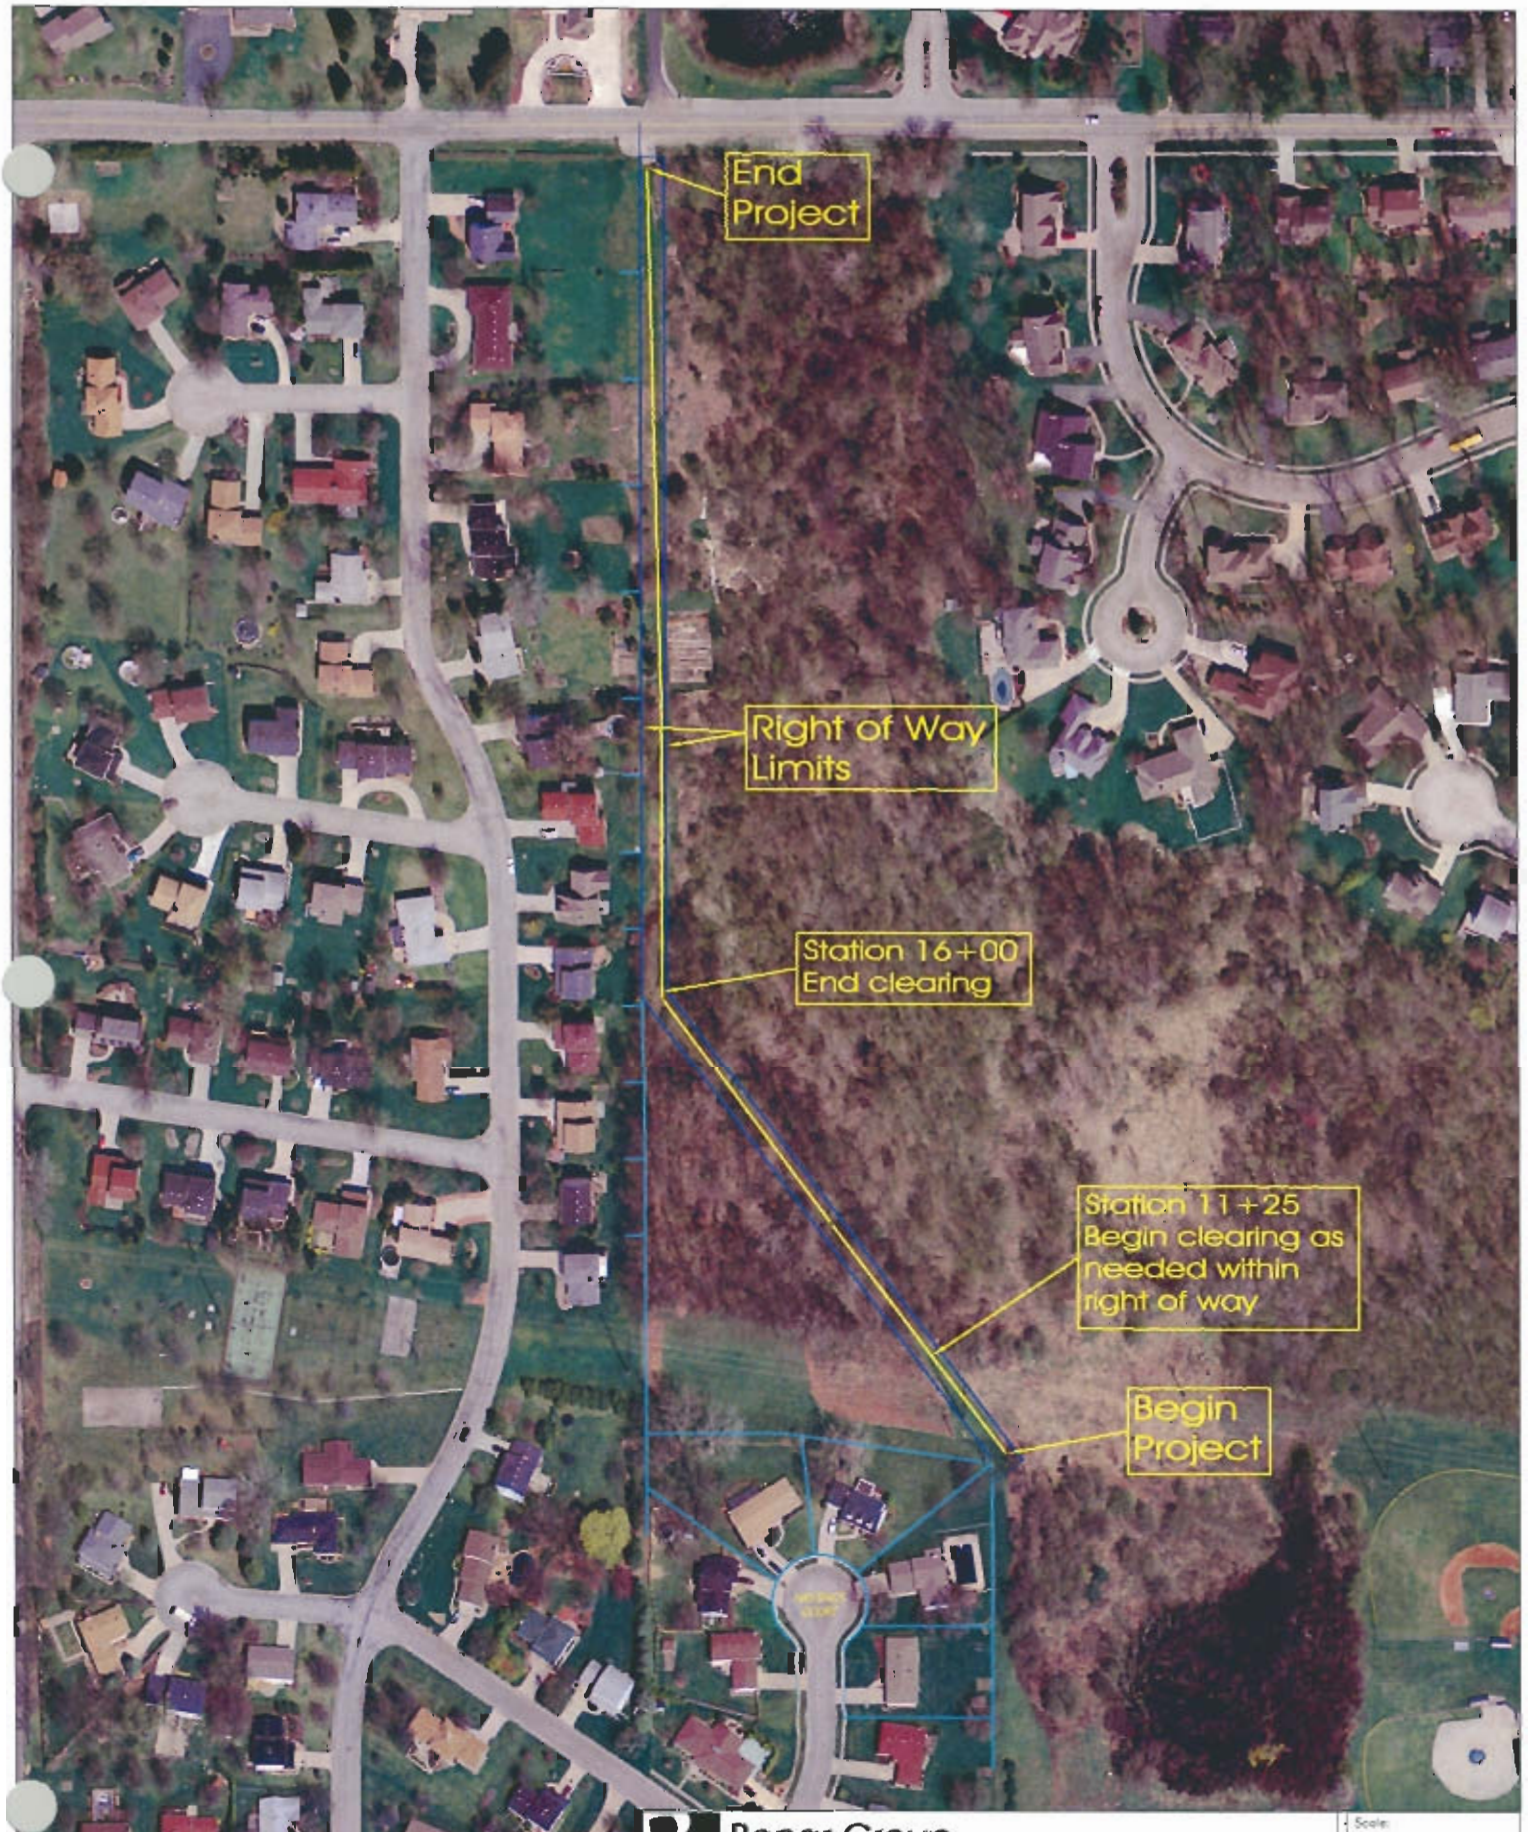

Bonar Group
Engineers · Surveyors · Planners

VLACD
Sanitary Sewer Rehabilitation

Project Location Map

Scale: 1 in = 200 ft

Project No: 2736.00

FIGURE 1